




SITE LOCATION
(Scale 1:50000)

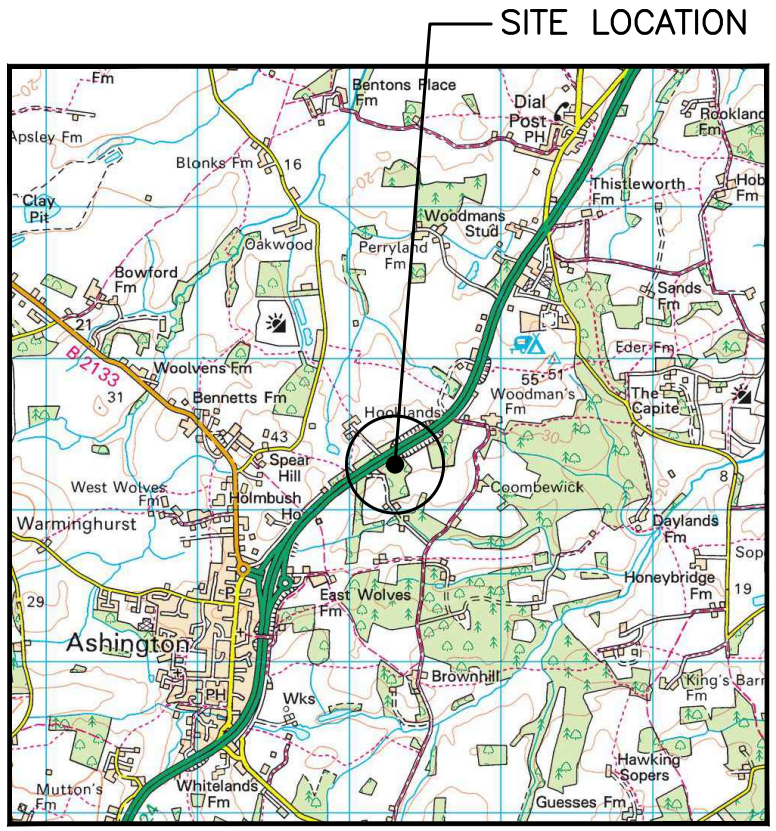

SITE PHOTOGRAPH

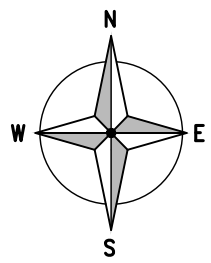

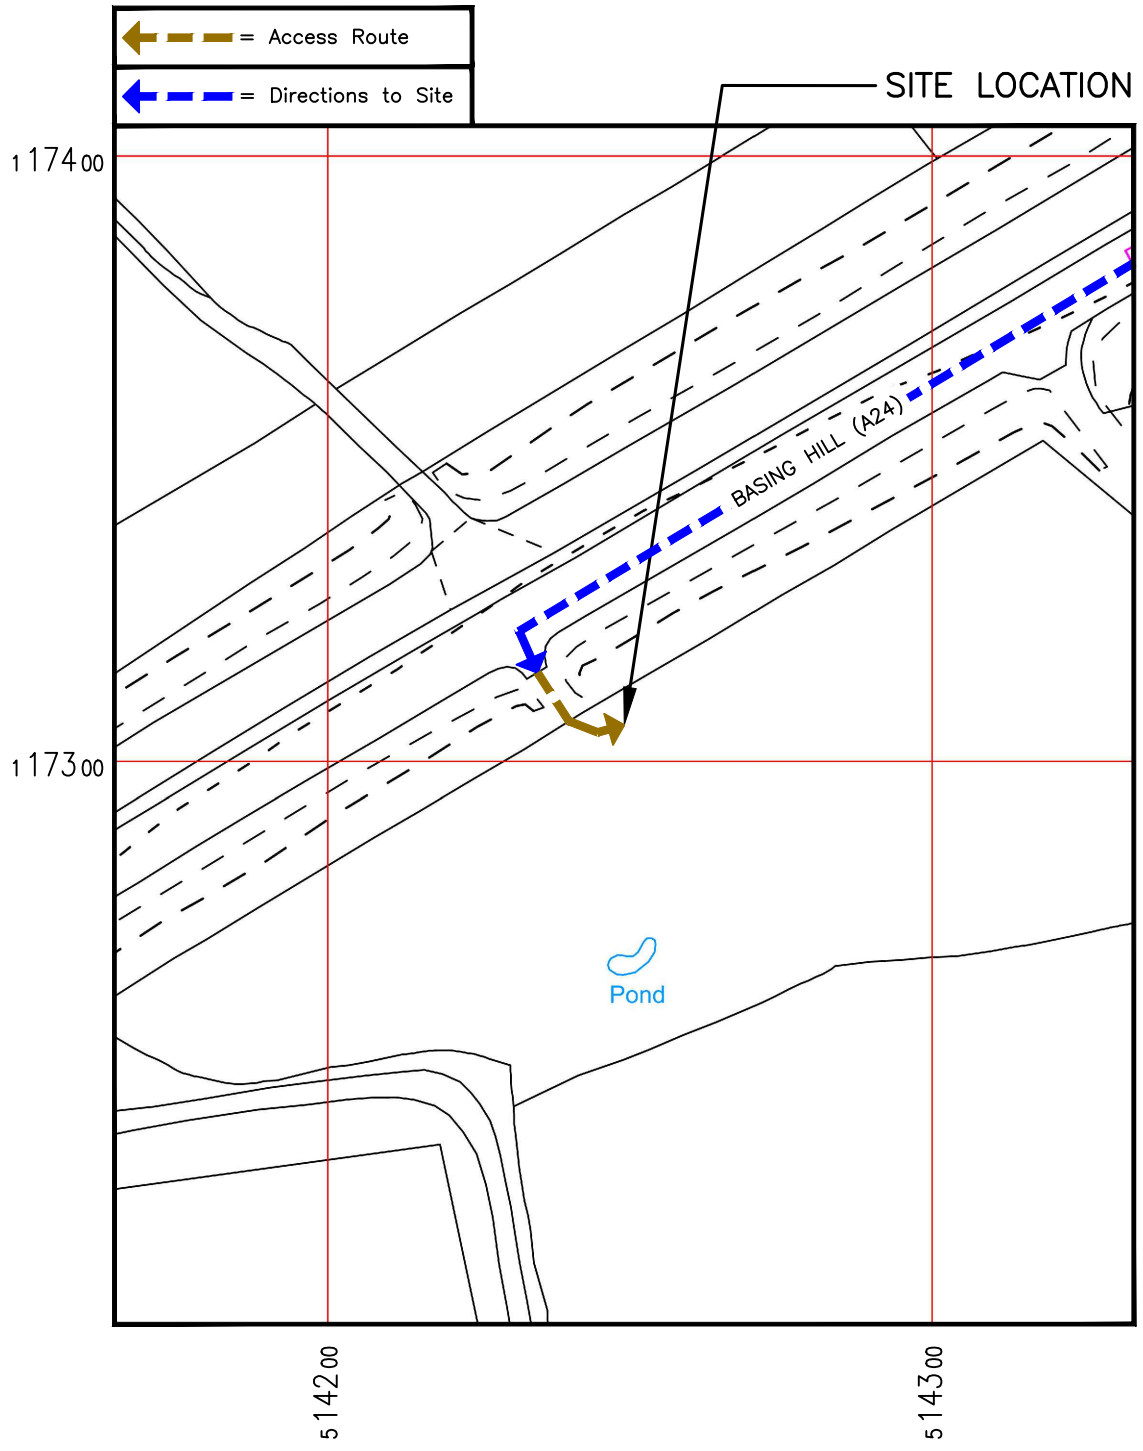

DETAILED SITE LOCATION
(Scale 1:1250)

0 25m 50m 75m
1:1250

Based upon Ordnance Survey map extract with the permission of the Controller of His Majesty's Stationery Office. Crown copyright. Licence No. AC0000813445

W3W COMPOUND
tiles.knowledge.homelands

W3W START OF ACCESS TRACK
tasters.blip.surgical

ALL DIMENSIONS ARE IN mm UNLESS NOTED OTHERWISE

N.G.R E: 514249 N: 117306

NOTES:

DIRECTIONS TO SITE:
LEAVE THE M25 AT JUNCTION 9 AND TAKE THE A24 HEADING SOUTH. CONTINUE ON A24 FOR APPROXIMATELY 41Km. (ONCE YOU SEE OLD BARN NURSERY & GARDEN CENTRE JUST AFTER GRINDERS LANE ON TEH LEFT) YOU WILL CONTINUE FOR A FURTHER 2.25Km ON THE A24 THEN TURN LEFT AND FOLLOW ACCESS TRACK THROUGH A LARGE STEEL GATE AND TEH SITE IS LOCATED ON THE LEFT HAND SIDE.

REV	MODIFICATION	BY	CH	DATE
1A	CONSTRUCTION ISSUE	AMB	DH	28.10.25

telent
Part of M Group

cornerstone

Cell Name	Opt.
BRICKYARD FARM	–

Cell ID No

CSID	–	VF	–	TEF
11107027		8261vf		67540o2
Project No.	–	N/A	–	N/A
12273900		SWS_CST010		–

Site Address / Contact Details

LONDON ROAD
ASHINGTON
PULBOROUGH
WEST SUSSEX
RH20 3AX

Drawing Title: SITE LOCATION MAPS

Purpose of issue: CONSTRUCTION — Dwg Rev:

Drawing Number: 100 — 1A

Surveyed By:		Original Sheet Size:		Pack Issue:
CP		A3		
Drawn: AMB	Date: 28/10/25	Checked: DH	Date: 28/10/25	1A