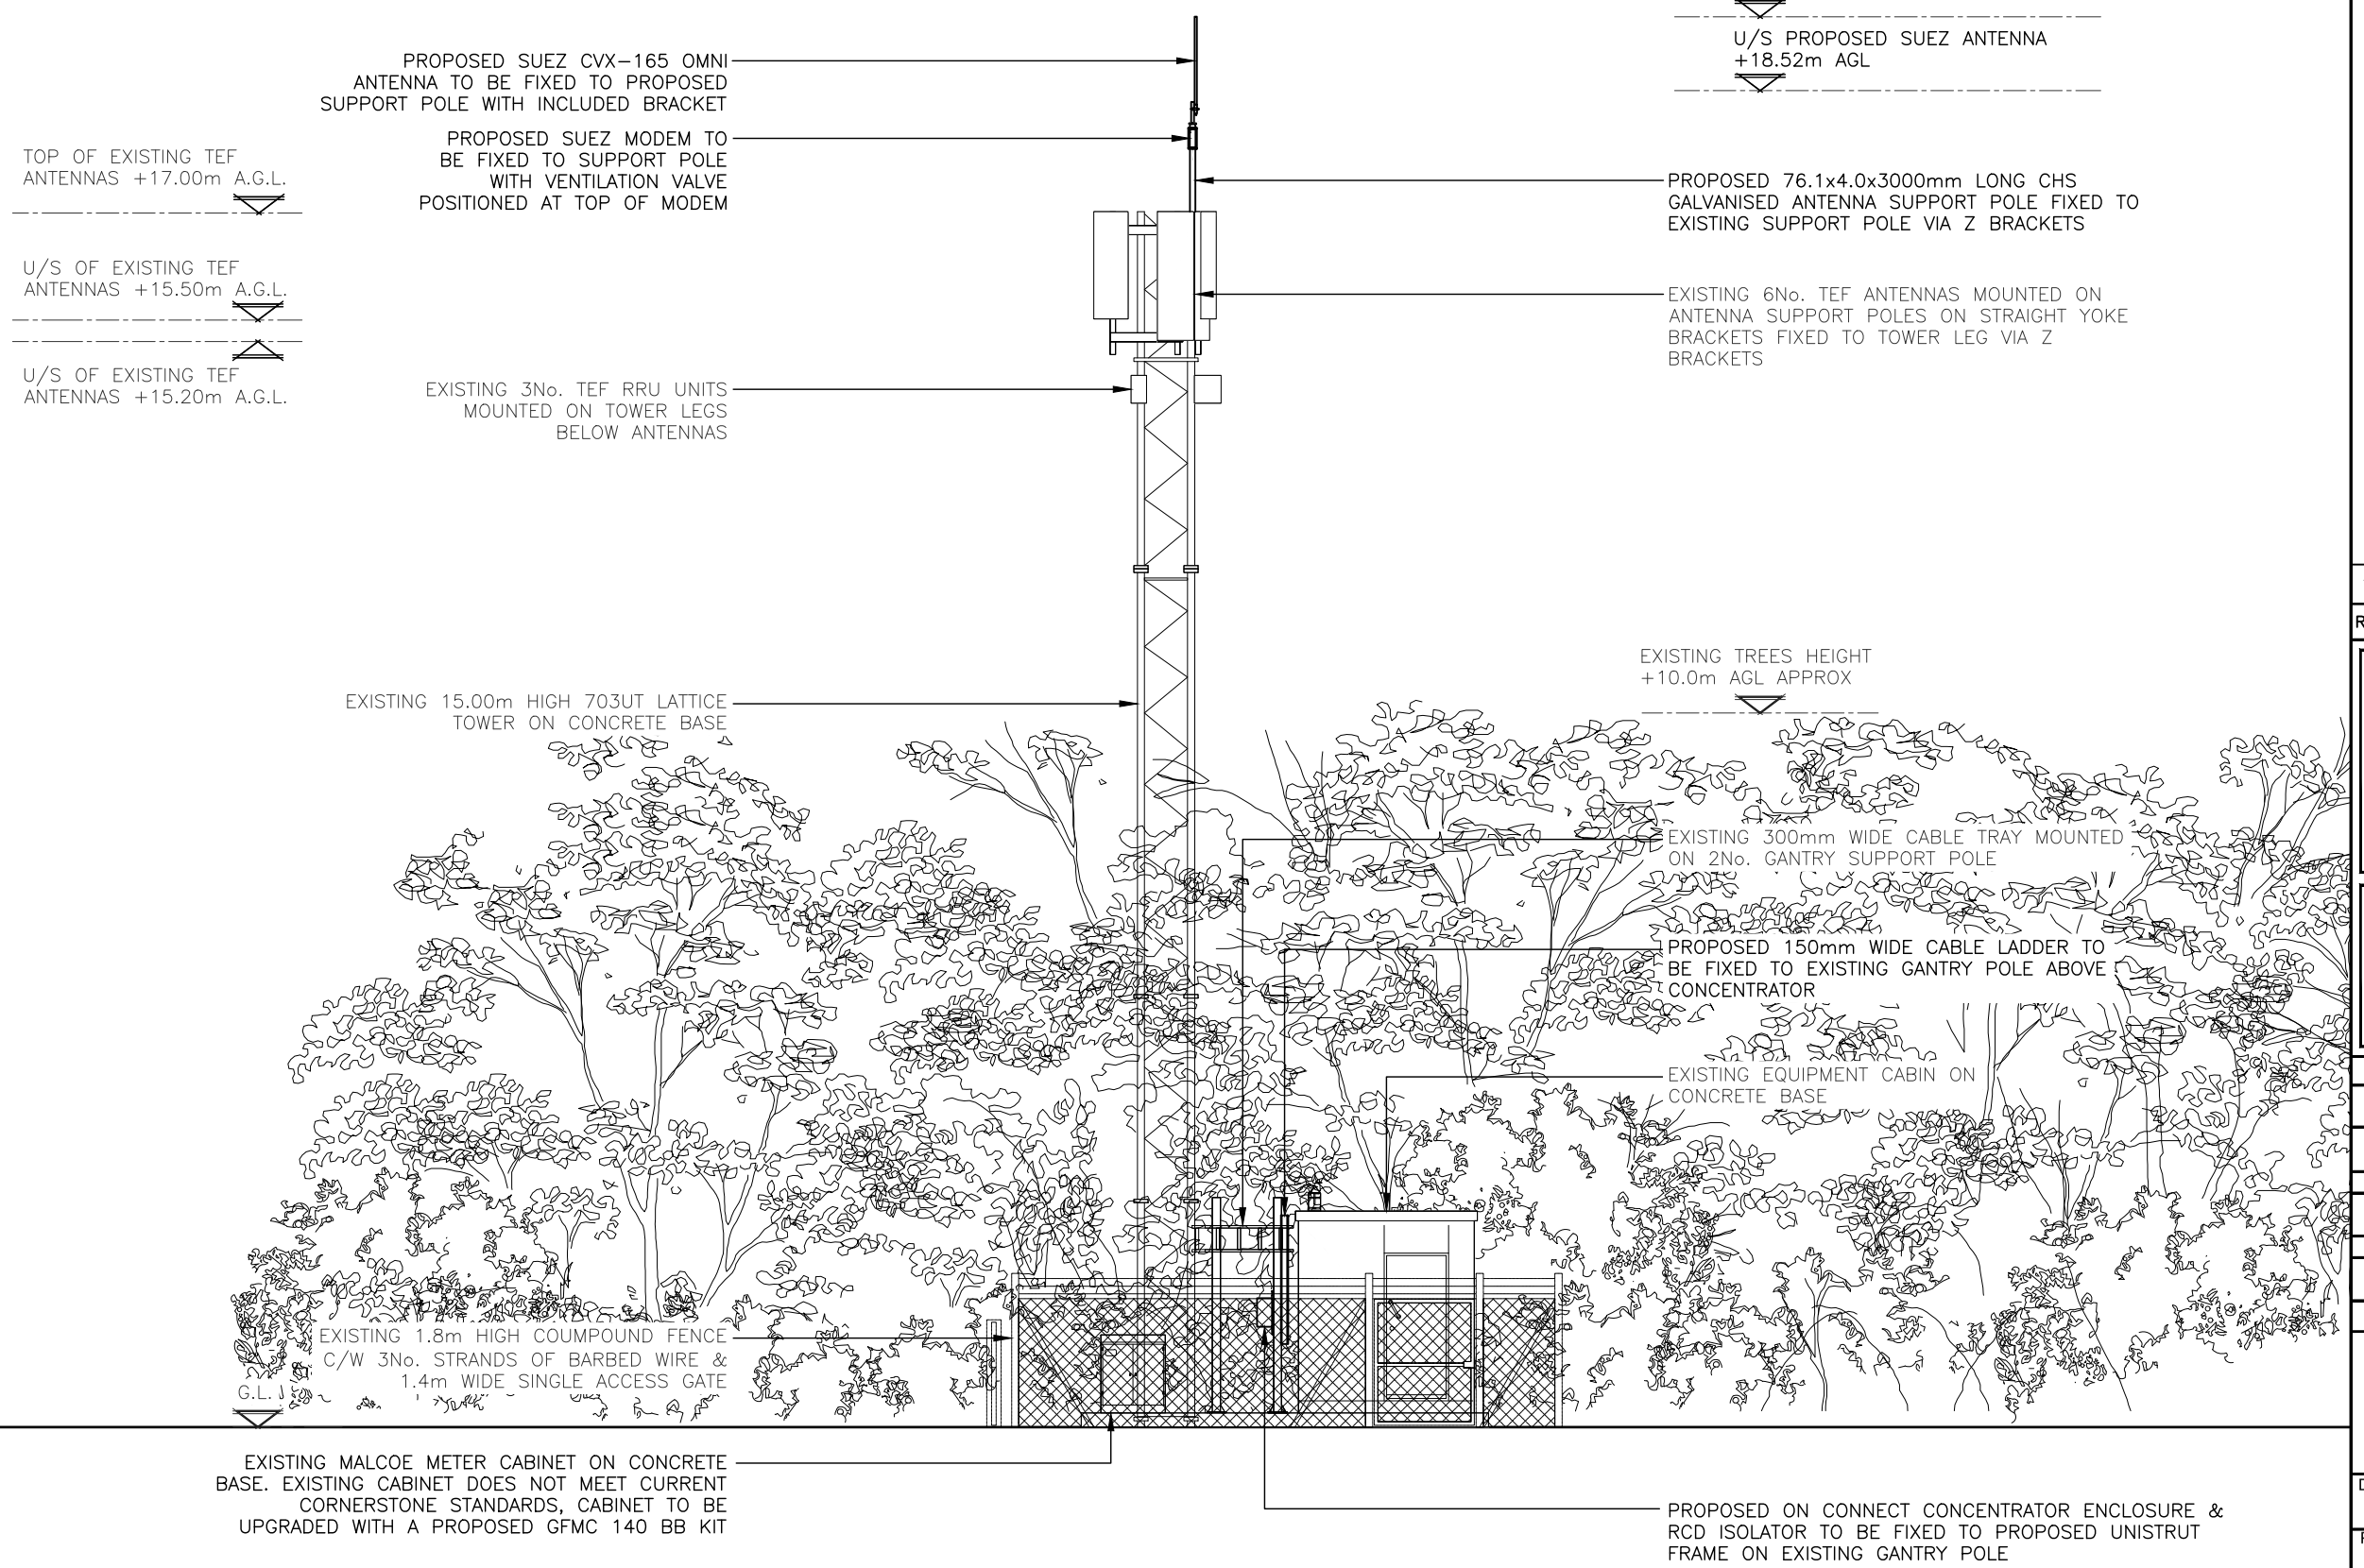


ALL DIMENSIONS ARE IN mm UNLESS NOTED OTHERWISE

N.G.R E: 514249 N: 117306

NOTES:

REV	MODIFICATION	BY	CH	DATE
1A	CONSTRUCTION ISSUE	AMB	DH	28.10.25

telent
Part of M Group

cornerstone

Cell Name	Opt.
BRICKYARD FARM	–

Cell ID No

CSID	– VF	– TEF
11107027	8261vf	67540o2
Project No.	– N/A	– N/A
12273900	SWS_CST010	–

Site Address / Contact Details

LONDON ROAD
ASHINGTON
PULBOROUGH
WEST SUSSEX
RH20 3AX

Drawing Title:
PROPOSED SITE ELEVATION

Purpose of issue:	Dwg Rev:
CONSTRUCTION	
Drawing Number: 301	1A
Surveyed By: CP / Original Sheet Size: A3	Pack Issue:
Drawn: AMB / Date: 28/10/25 / Checked: DH / Date: 28/10/25	1A