




AVENING

SILVERTREES

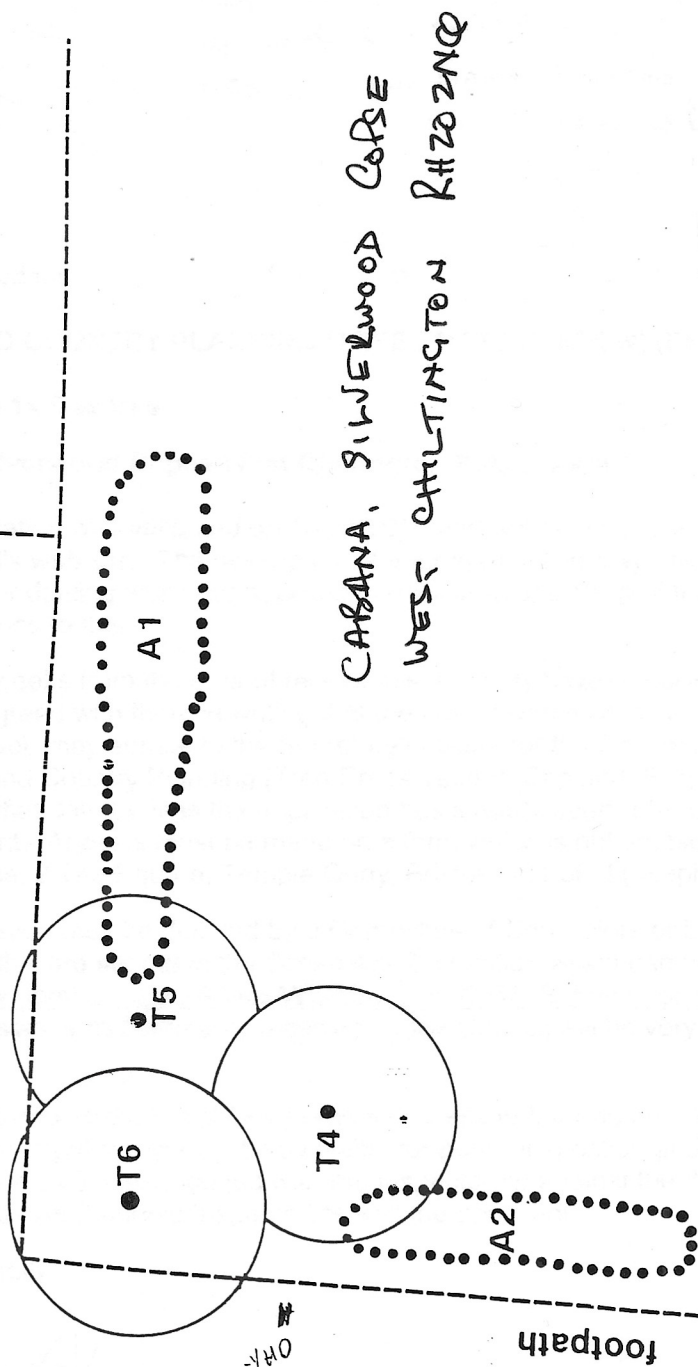

CABANA, SILVERWOOD COPE
WEST CHILTINGTON RH202NQ

Horsham District Council



NEW PARK HOUSE · NORTH STREET · Horsham BN13 1
HORSHAM · SUSSEX · RH12 1RL
M. J. BATY · LLB · Director · Directorate of Planning & Law

Ref No. TPO.607

Date: 14/4/88 Scale: 1:2500 1:200'

Drawn: MDC Checked:

Drawing No. MDC/A2 Revisions:

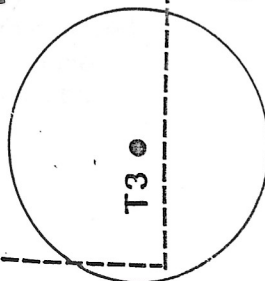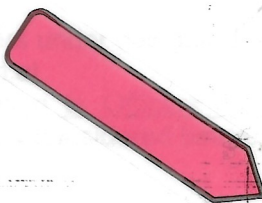

MELBURY.

HORSHAM DISTRICT COUNCIL
DEPOSITED PLAN
Rec'd 31 OCT 2000
No. WPC/HO2/100