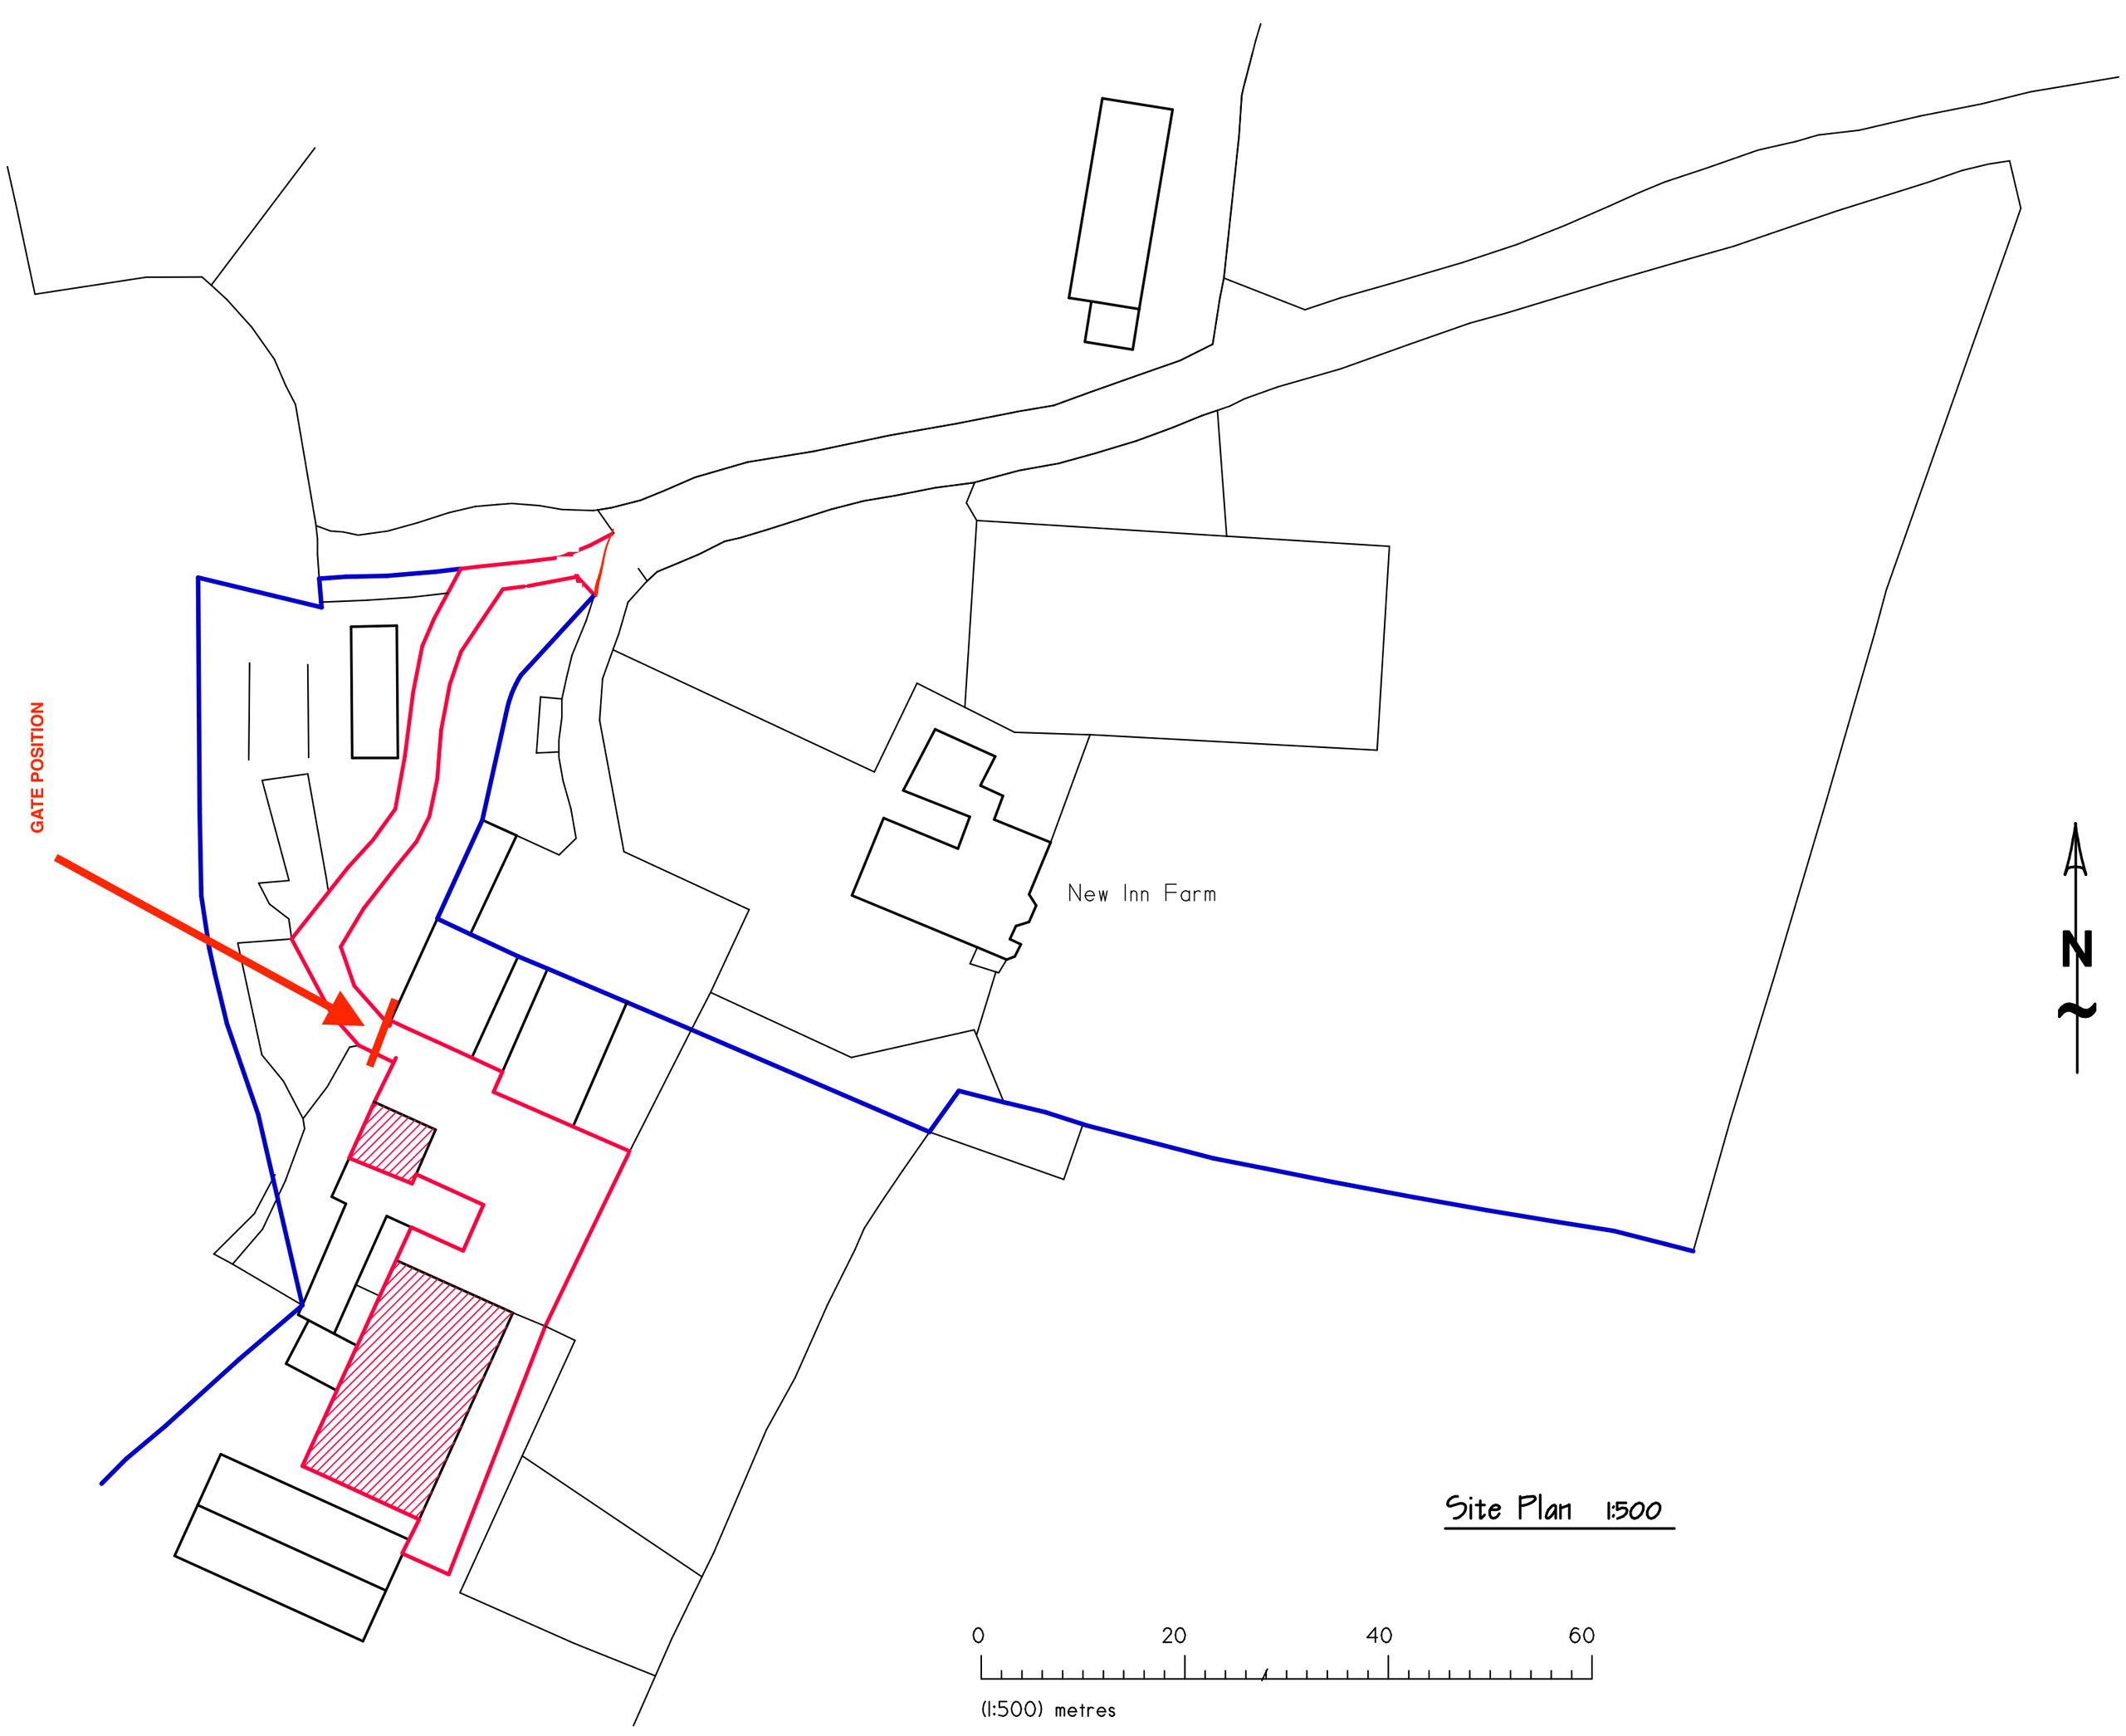


Site Plan 1:500

0 20 40 60

(1:500) metres

N

REV	DATE	DESCRIPTION
A	Aug 24	Rug room removed from application

CLIENT:

Ms. J. Linton

JOB TITLE:

Proposed C of U of extg barn + 2 outbuildings and new entrance gate

New Inn Farm
West End Lane
Henfield
BN5 9RF

DRAWING TITLE:

Site / Block Plan

DSEQUINE
www.dsequine.com
0777 123 4567

REVISION		
A	SCALE	As shown
	DATE	July 24
	DRAWN BY	
	CHECKED BY	

DRAWING No.
24/2202-202

A2
1:500

D:\OneDrive\Documents\General\Cadd\DXD drawings\David Spragg\2202 New Inn Farm\2202 Staff facilities + gate\2202-202 A.gxd -- 11/12/2024 -- 04:23 PM -- Scale 1 : 500.000