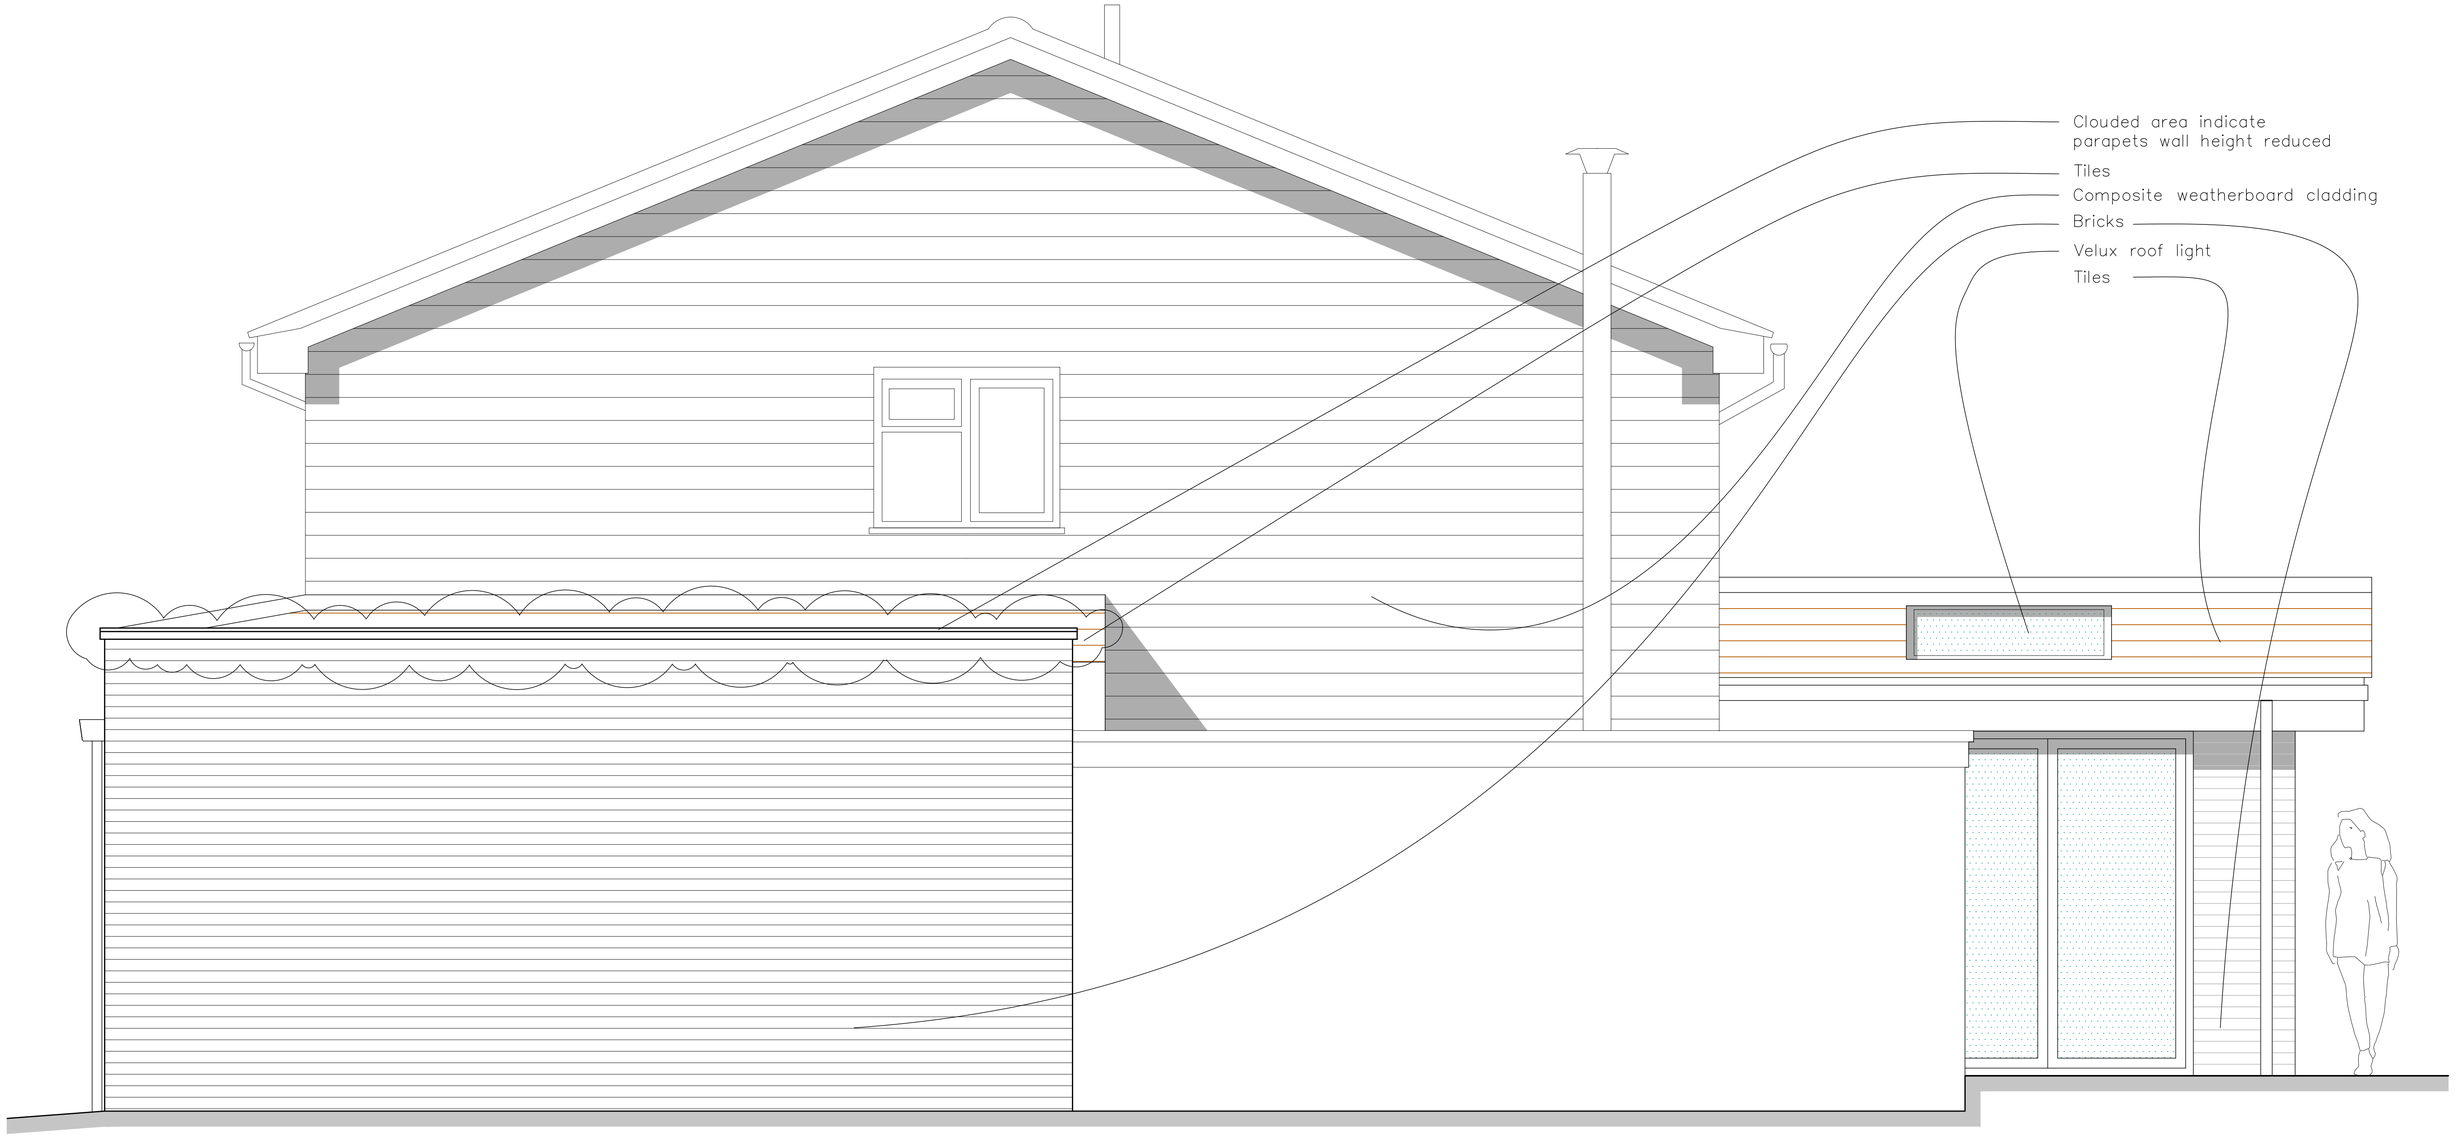

Extension

PROPOSED SIDE ELEVATION (north) scale 1:20

Note:
All levels and dimensions are to be checked on site.
This drawing is to be read in conjunction with all relevant consultants' requirements, drawings and specifications.
Any discrepancies between consultants' drawings to be reported to the Contract Administrator before any relevant work commences.

Copyright: 2025 Eye For Detail Architects ©

0 10m 50m 100m 1:1250
0 10m 20m 30m 40m 50m 1:500
0 1m 2m 3m 4m 5m 10m 1:100
0 1m 2m 3m 4m 1:50
0 0.5 1m 1.5 2m 1:20

PLANNING

Katie & Richard Law
15 Oaks Close, Horsham, W. Sussex, RH12 4TZ

Demolition of rear conservatory. Erection of two storey side extension and a single storey front, side & rear extension

Proposed Side Elevation (north)

Scale	Job	Dwg	Rev
1:20	4149	AD11	A

Eye For Detail ARCHITECTS
Oakwood House
North Heath Lane
Horsham
W. Sussex
RH12 5PJ

T: 01403 211868
Mob: 07540787365
info@efdarchitects.co.uk
info@efdarchitects.com
www.efdarchitects.co.uk