


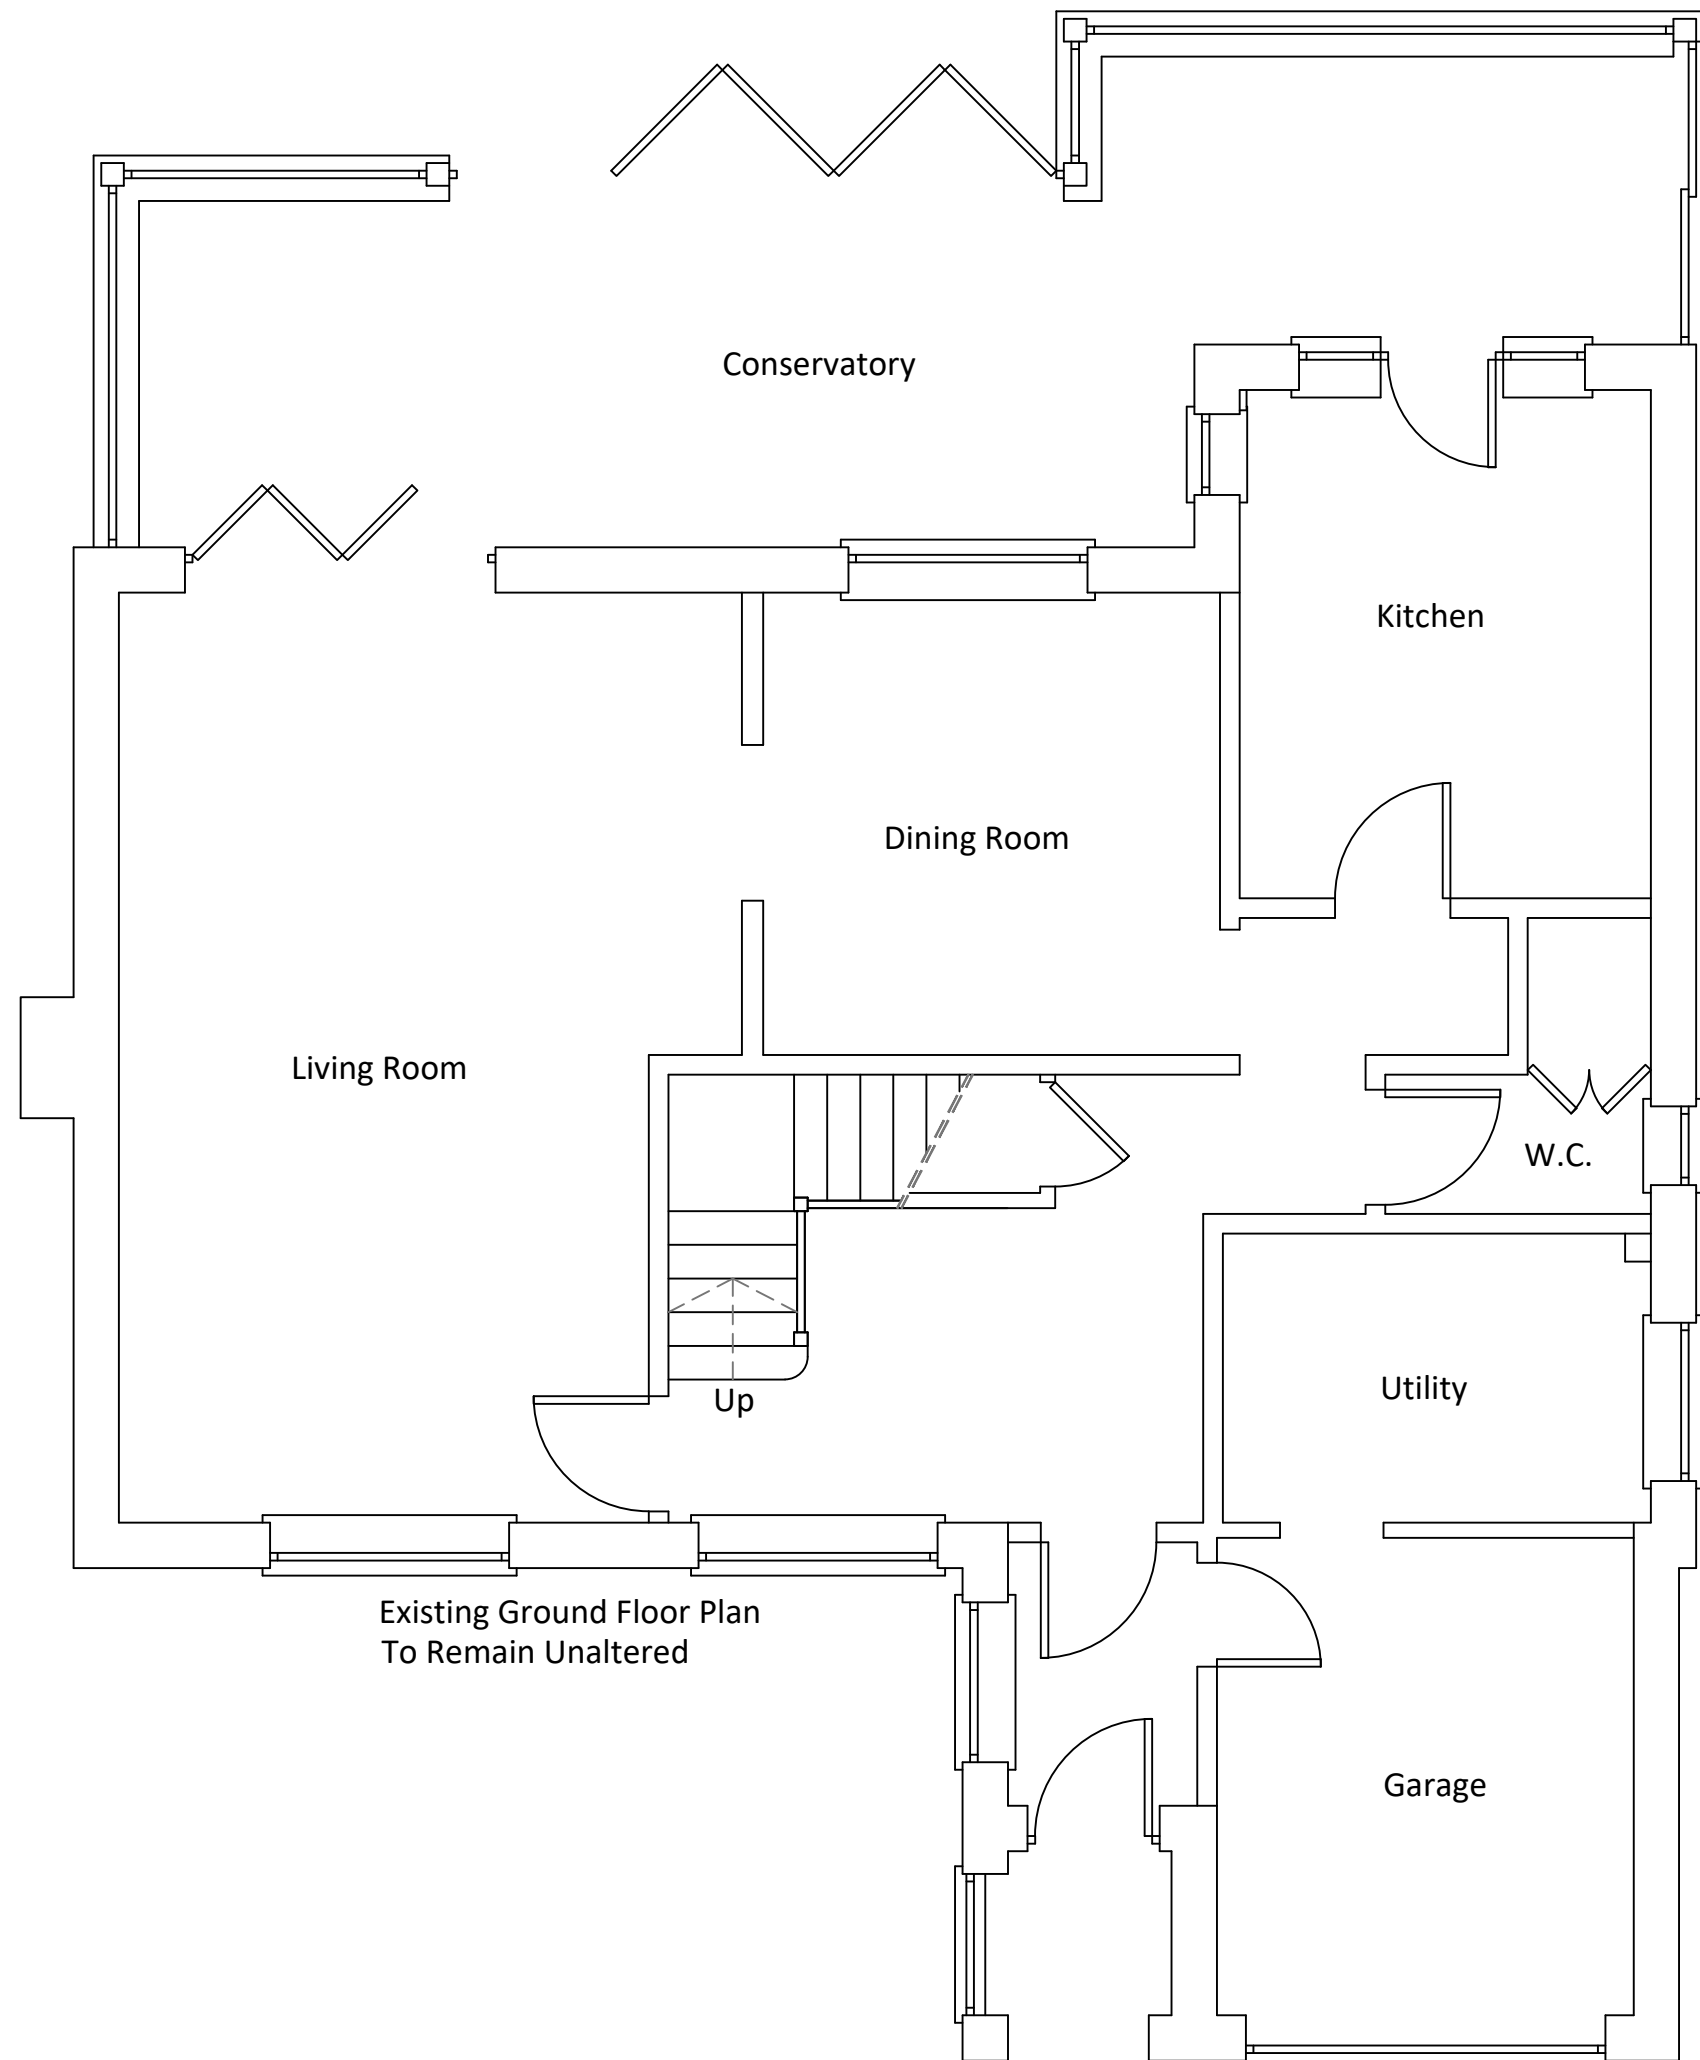

Mount View
Tattenham Crescent
Epsom
KT18 5NU

T 07402981208
E jack@commercialdrawing.com
W www.commercialdrawing.com

Drawing Title

Existing Ground Plan

Project

18 Collingwood Road
Horsham
RH12 2QW

Client

Mr & Mrs Aldridge

Scale @ A3

1:50

Issue Date

21/04/2026

Drawn By

JT

Job No.

CWR/2026

Drawing No.

001

Revision

Notes

Contractors should not scale or use the dimensions shown on this drawing. Any dimensions should be verified from the contractors own measurements taken on site before any the manufacture or installation of any materials.
This drawing is the property of CDS Ltd. it should not be copied or issued without their consent.