



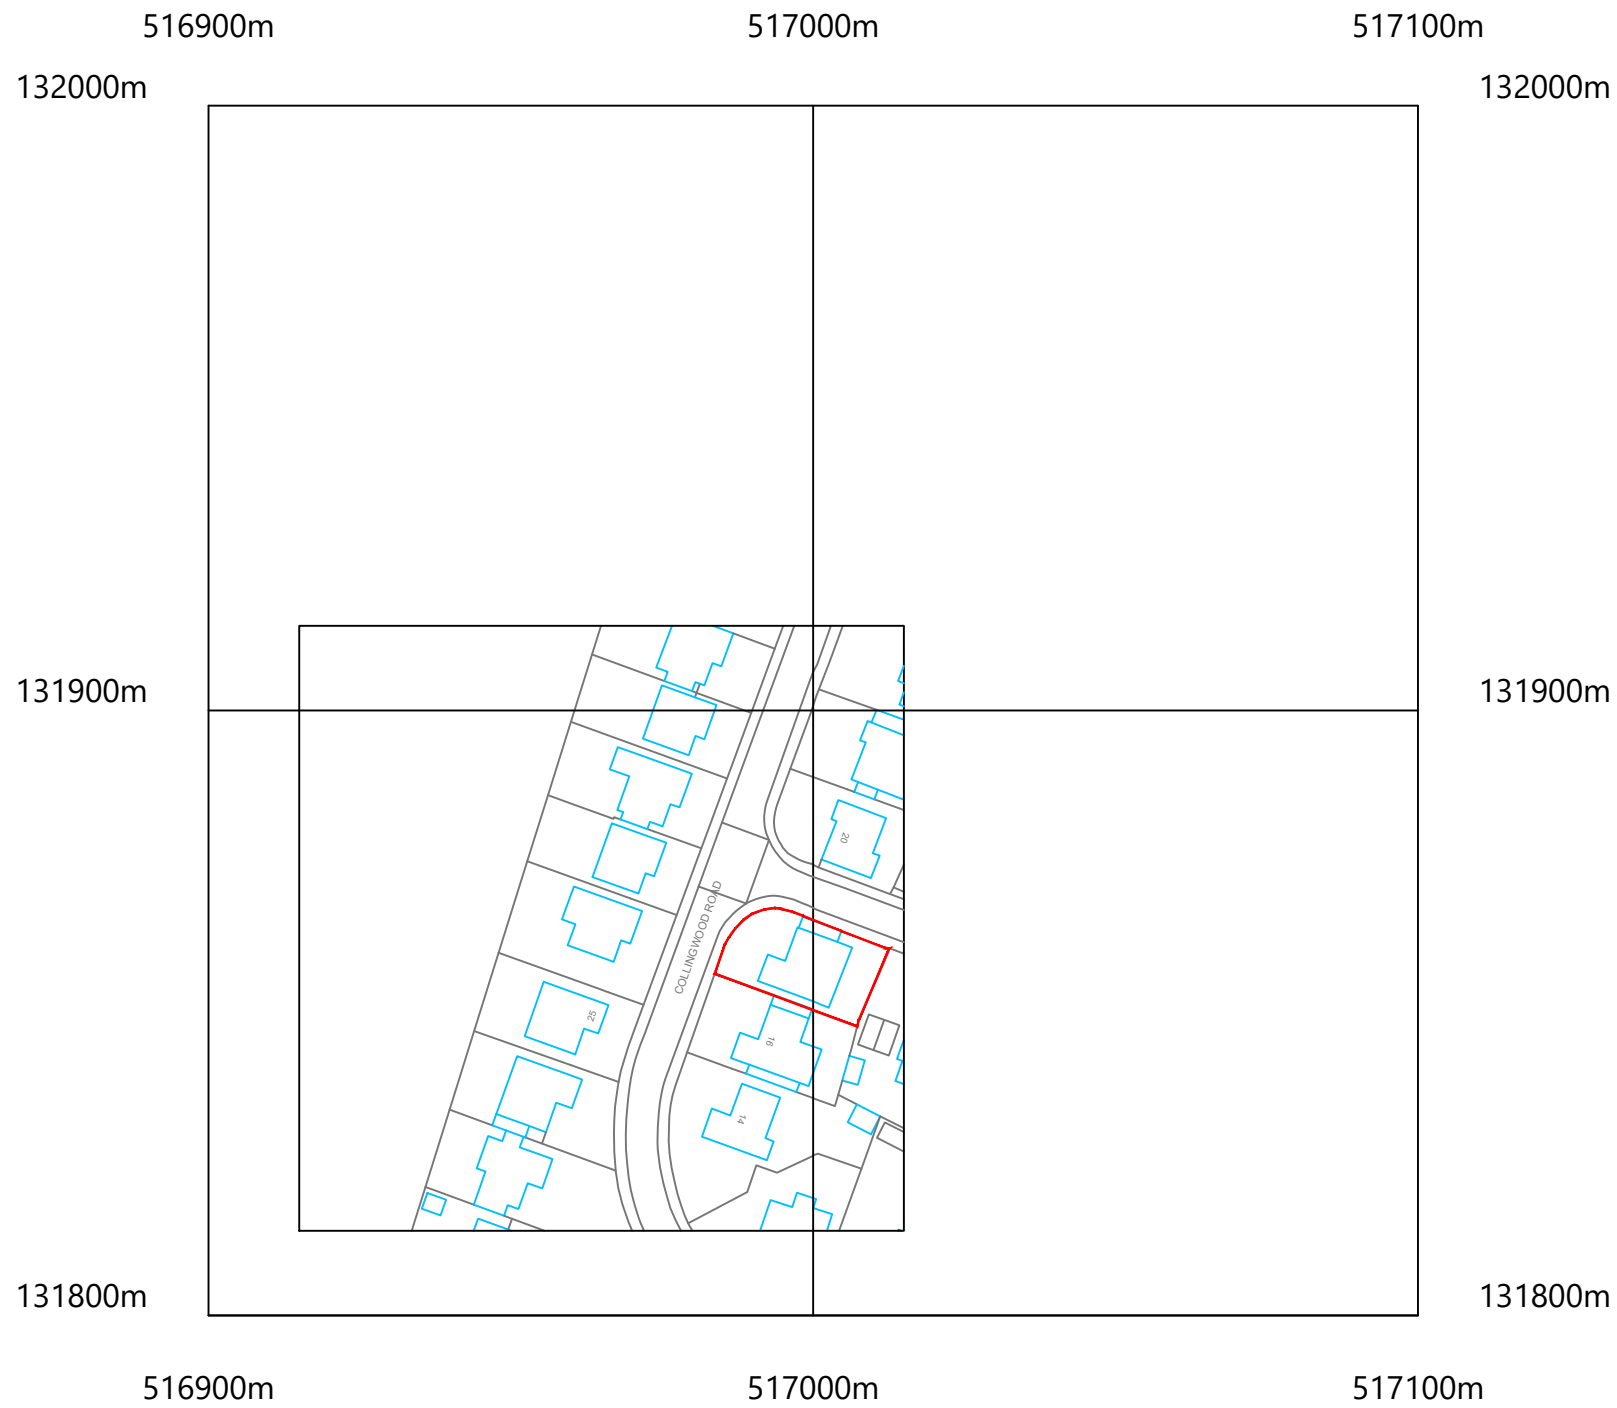

©Crown Copyright and database rights 2025 OS Licence no. AC0000849896

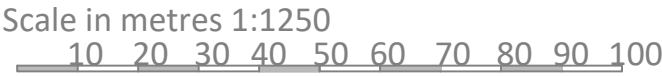



Mount View
Tattenham Crescent
Epsom
KT18 5NU

T 07402981208
E jack@commercialdrawing.com
W www.commercialdrawing.com

Drawing Title
Location Plan

Project
18 Collingwood Road Horsham RH12 2QW

Client
Mr & Mrs Aldridge

Scale @ A3	Issue Date	Drawn By
1:1250	21/04/2026	JT
Job No.	Drawing No.	Revision
CWR/2026	012	

Notes
Contractors should not scale or use the dimensions shown on this drawing. Any dimensions should be verified from the contractors own measurements taken on site before any the manufacture or installation of any materials. This drawing is the property of CDS Ltd. it should not be copied or issued without their consent.