

MATERIALS

ROOFING TO HAVE SLATE ETERNITS
WITH VELUX SKY LIGHTS

BUILDING TO BE CLADDED IN TIMBER

ETERNIT SLATE ROOF TILES




WALLS WILL BE FINISHED WITH VERTICAL TIMBER
CLADDING


HORIZONTAL TIMBER CLADDING



SOUTH ELEVATION

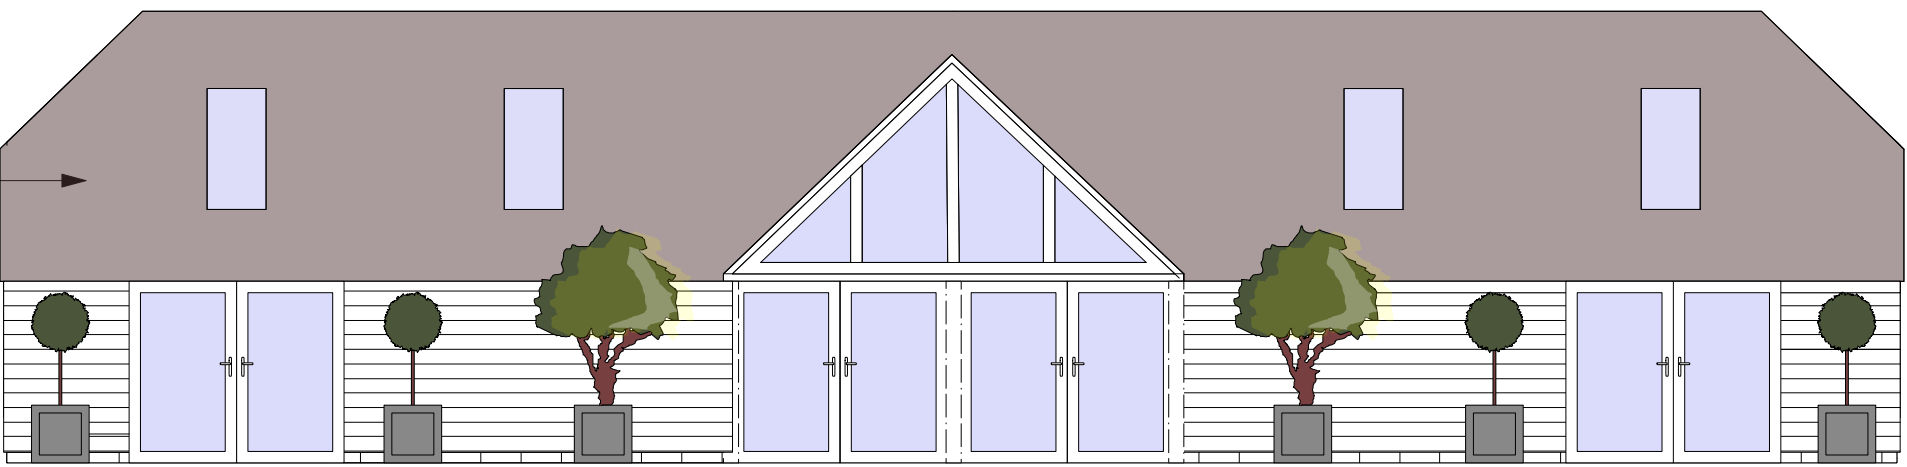

NORTH ELEVATION

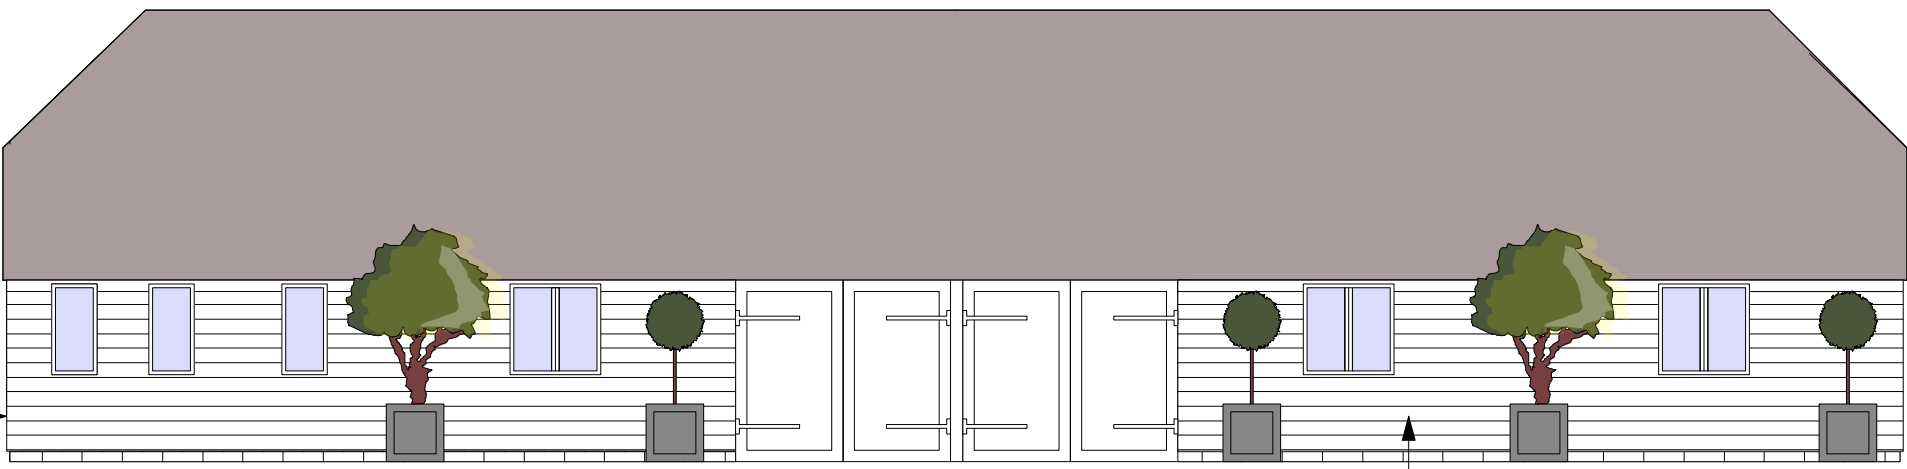

TIMBER CLADDING



Birchfield Nursery
Kidders Lane
Henfield
West Sussex
BN5 9AB

SCALE 1-50
unless otherwise stated

PAPER SIZE A3