



Block Plan 1:500

18 Hazel Close, Southwater, Horsham, RH13 9GN

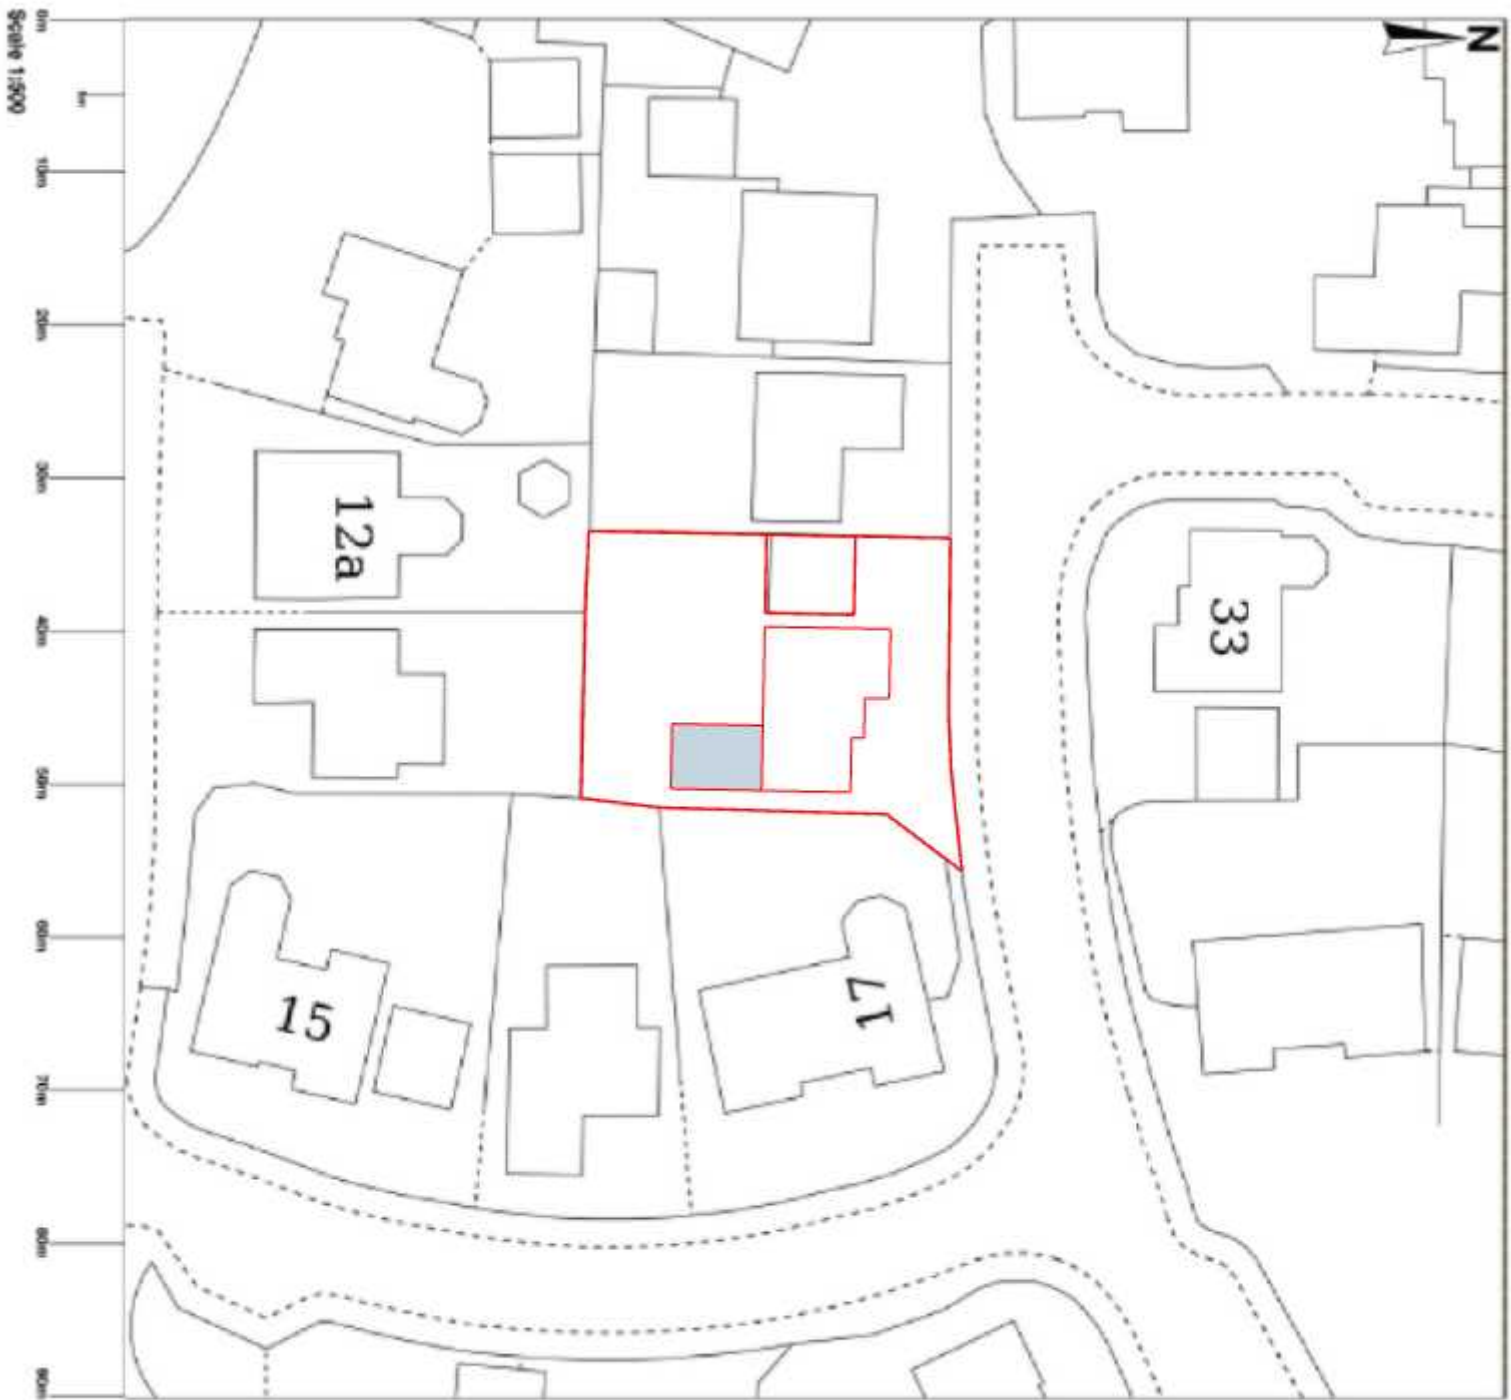

Location Plan 1:1250

18 Hazel Close, Southwater, Horsham, RH13 9GN

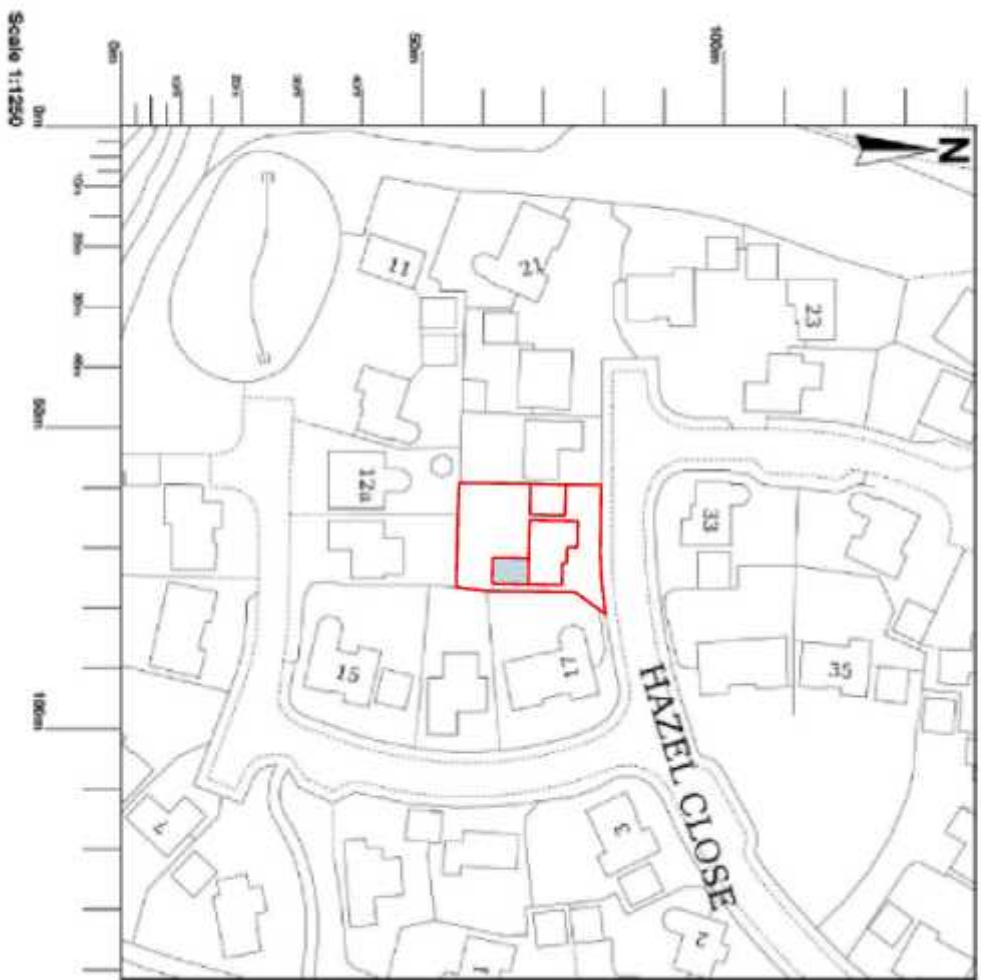

READ IN CONIUNCTION WITH ALL OTHER PROJECT DOCUMENTS-REFER ALL
DESCREPPENCES AND ERRORS TO THE ARCHITECT/AUTHER.SCALLING THIS
DRAWING IS PERMITTED EXCEPT FOR CONSTRUCTION PURPOSES-WORK
ONLY TO FIGERED DIMENSIONS DURING CONSTRUCTION.NOT AUTHORISED
FOR CONSTRUCTION UNLESS SPECIFICALLY STATED.ALL COPYRIGHTS IN THIS
DRAWING AND DESIGNS SHOWN THEREIN IS RETAINED-DO NOT REPRODUCE
WITHOUT CONSENT.



PAGE DESCRIPTION: OS Maps

PAGE STAGE: Planning

CLIENT: Mr. & Mrs. Hurley

ADDRESS: 18 Hazel Close, Southwater,
RH13 9GN

DATE: 25/03/2026

DRAWN
BY CRG