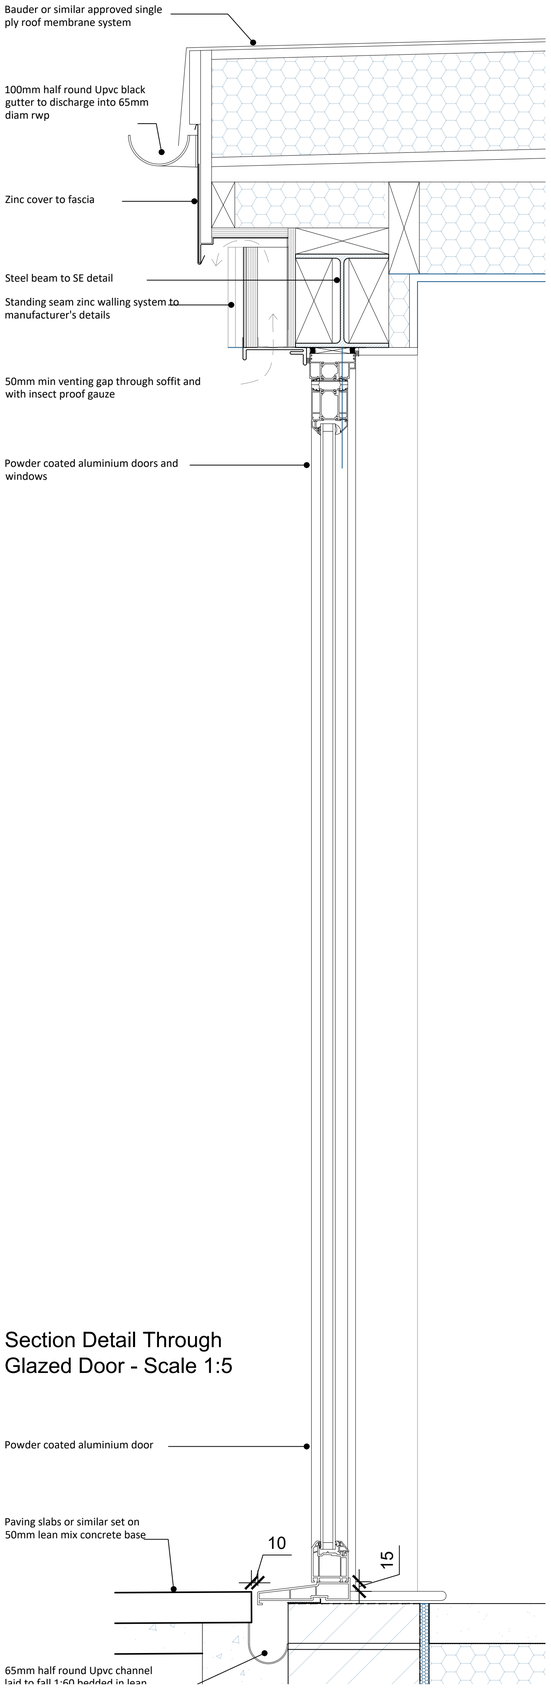


Section Detail Through
Glazed Door - Scale 1:5




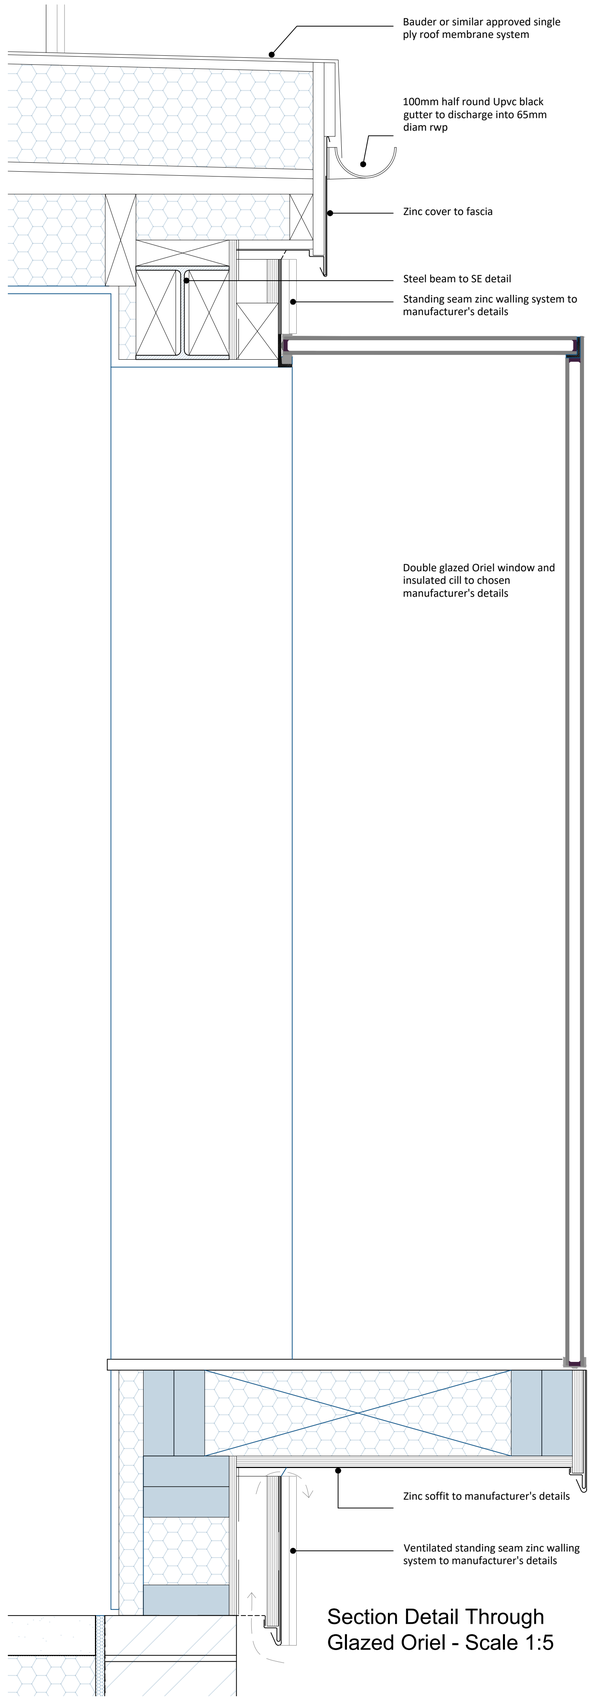


Section Detail Through
Glazed Oriel - Scale 1:5

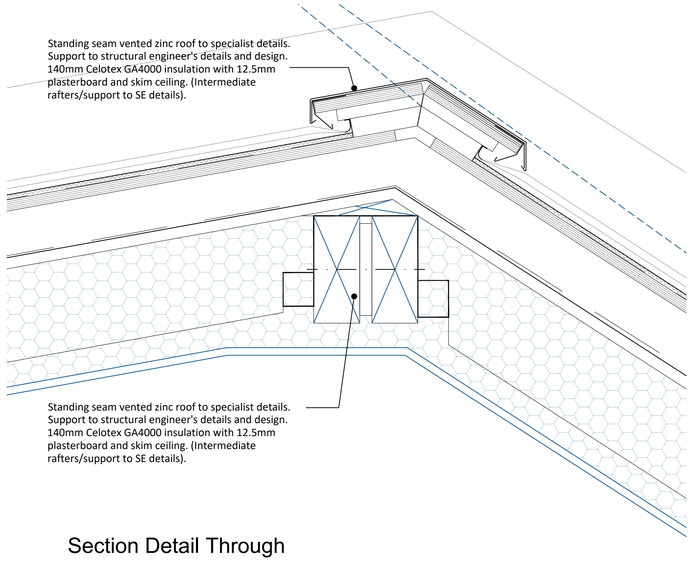


Section Detail Through
Ridge - Scale 1:5

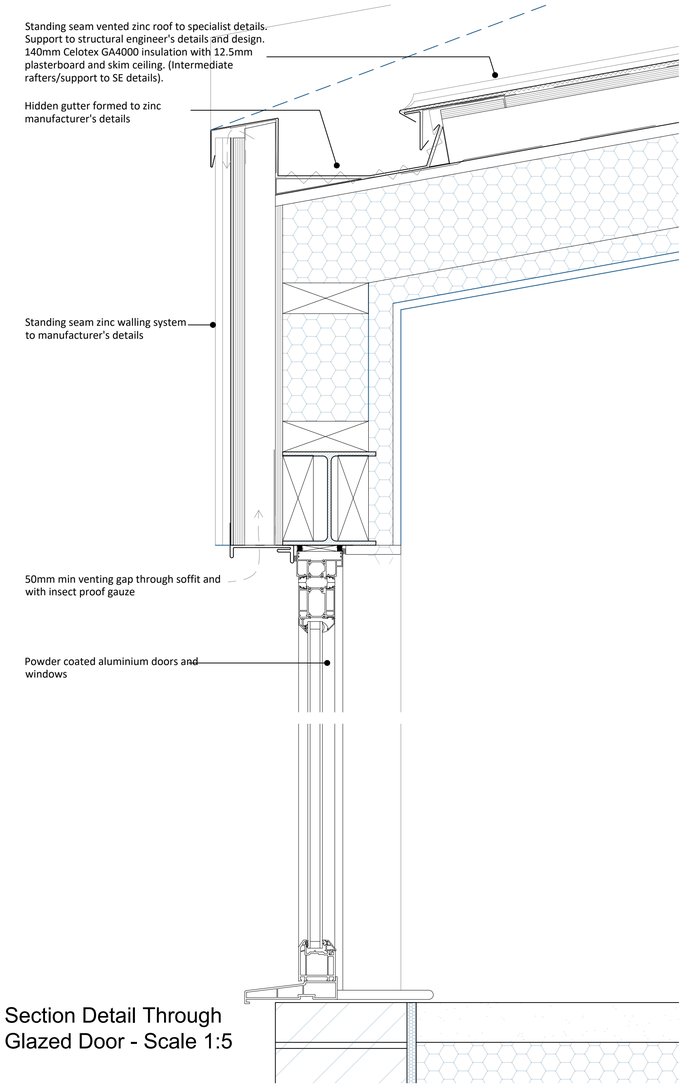


Section Detail Through
Glazed Door - Scale 1:5

## NOTES

- DO NOT SCALE OFF THIS DRAWING EXCEPT FOR PLANNING PURPOSES
- CHECK ALL DIMENSIONS ON SITE BEFORE ANY WORK IS COMMENCED
- ALL GOODS MATERIALS AND WORKMANSHIP MUST CONFORM WITH CURRENT BUILDING REGULATIONS, BRITISH STANDARDS AND CODES OF PRACTICE
- COPYRIGHT OF THIS DRAWING IS RETAINED BY THE ARCHITECT AND IT MUST NOT BE REPRODUCED WITHOUT WRITTEN CONSENT

| REV | DATE | BY | AMENDMENT |
|---|---|---|---|
| A | 16.12.24 | BH | Visibility Splay added |

folkes architects
The Old Forge
6 Church Street
Storrington
West Sussex
RH20 4LA
t. 01903 868829
info@folkesarchitects.co.uk

CLIENT
Mr & Mrs Higham

JOB TITLE
Random Cottage
Gay Street
Pulborough
RH20 2HH

DRAWING TITLE
Sectional Details
As Proposed

DRAWING STATUS
Work in Progress
NOT FOR CONSTRUCTION USE UNLESS STATED AS 'CONSTRUCTION'

| DATE | SCALE | DRAWN BY | CHECKED BY |
|---|---|---|---|
| April 2025 | 1:5 | GW | BH |

| JOB NO. | DRAWING NO. | REVISION |
|---|---|---|
| 24050 | 4.01 | |