Refuse and recycling facility:

- 1100litre wheelie bin for general waste
- R 1100litre wheelie bin for recycling waste
- Location for Compactor

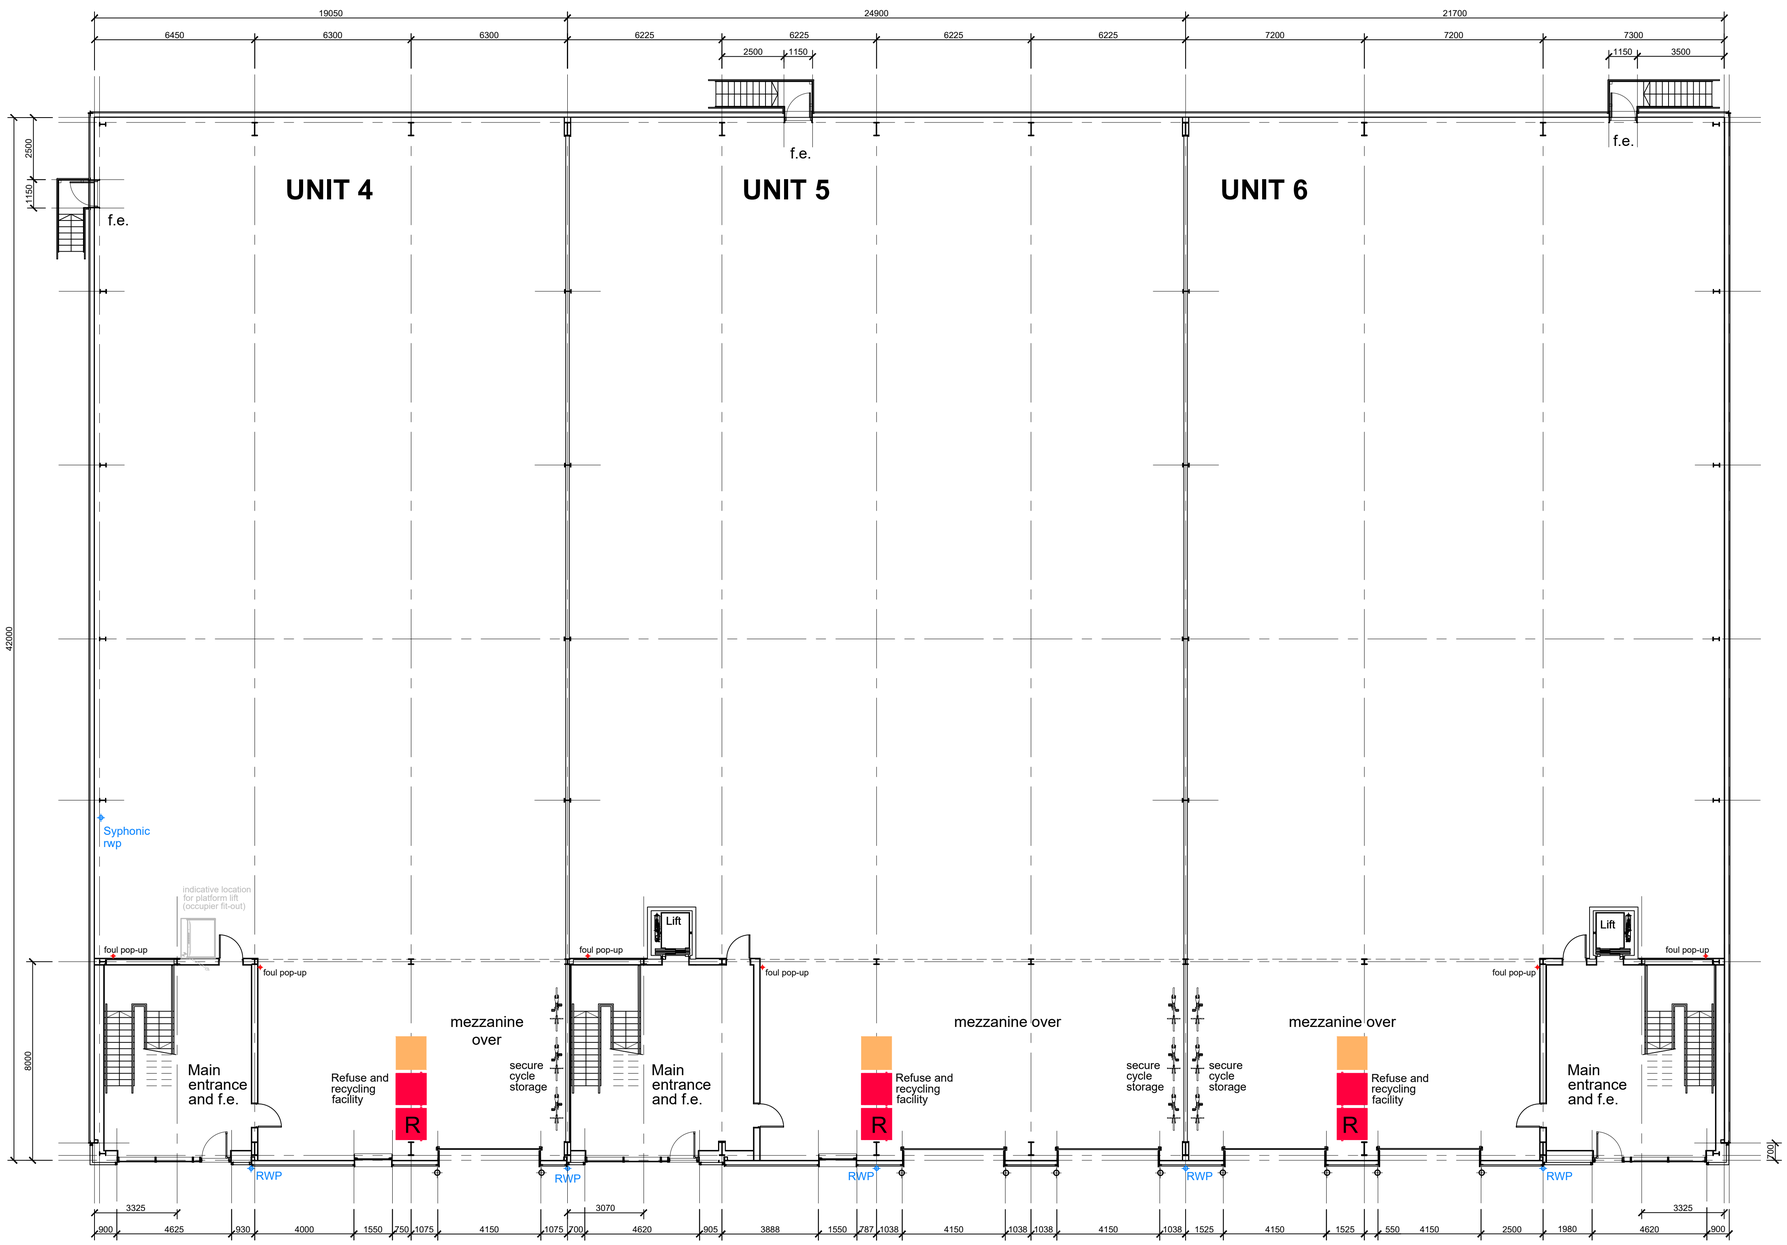

GROUND FLOOR PLAN

B: 01/05/25
Refuse and recycling facility added

A: 04/01/24
External fire escapes amended to suit change in finished floor level
Stormwater drainage to rear gutter amended to internal syphonic system

2.5m SCALE 1:125

Chancerygate PLANNING

Revisions

Job Title
E/B2/B8 DEVELOPMENT

Location
SOUTHWATER BUSINESS PARK
HORSHAM, RH13 7YT

Drawing Title
UNITS 4-6
GROUND FLOOR PLAN

Date 03/07/23 Drawn

Scale 1:125 at A1 Checked

ALL DIMENSIONS TO BE CHECKED ON SITE.
COPYRIGHT & INTELLECTUAL PROPERTY RIGHTS REMAIN WITH LANGLEY HALL ASSOCIATES LTD

LHA
Royal Station Court, Twyford
Reading, Berkshire, RG10 9NF
Tel: 0118 932 0980
e-mail: architecture@langley-hall.co.uk

Dwg no. 4690-PL-400 Revision B