

NORTH ELEVATION




WEST ELEVATION



EAST ELEVATION

plain clay tiles, black painted shiplap boarding, window frames and brick plinth all to match existing

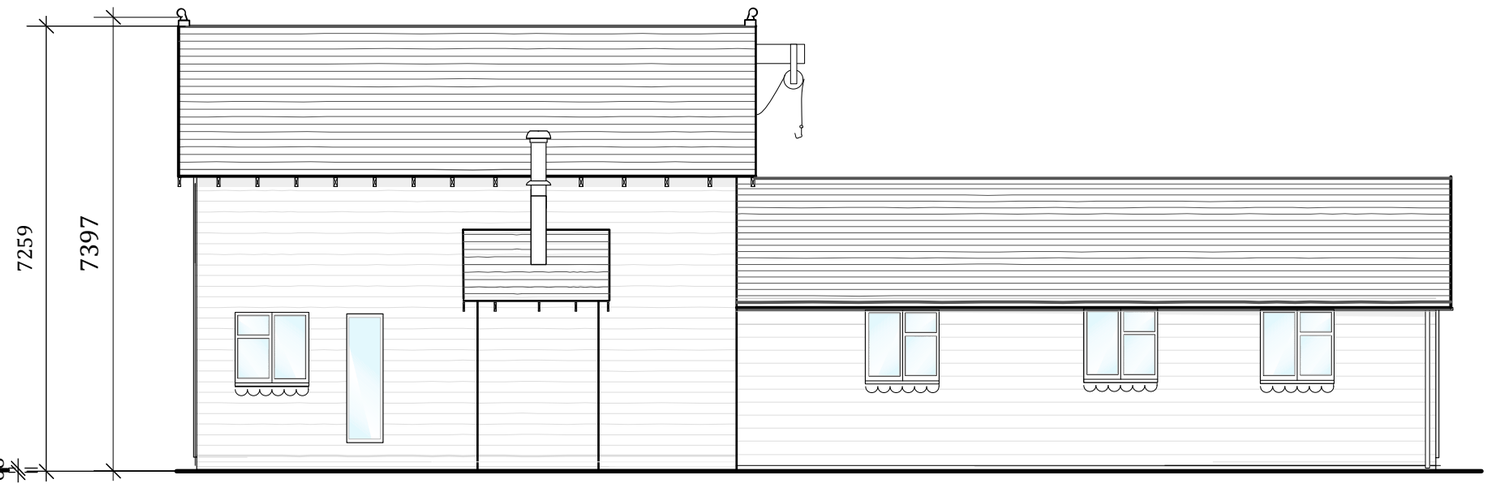

SOUTH ELEVATION

Amendment A - 2024-02-07 Title amended to refer to proposed elevations only
Amendment B - 2024-02-27 Roof of existing building lowered to address computer glitch
Amendment C - 2024-03-15 Additional dimensions added to clarify size and scale

10cm = 250 Metres at scale 1:2500
10cm = 125 Metres at scale 1:1250

10cm = 50 Metres at scale 1:500
10cm = 25 Metres at scale 1:250

10cm = 10 Metres at scale 1:100
10cm = 5 Metres at scale 1:50

The Drawings supporting this application have been produced to be handled and viewed electronically and are best viewed on screen to see fine detail that may not appear on printed versions depending on the type of printer used and the size of print etc, for which Brett Incorporated Ltd accepts no liability.

BRETT INCORPORATED
Planning and Development Services
LIMITED

18 Seal Road, Selsey, Chichester, West Sussex, PO20 0HW
TEL: 01403 258800 MOBILE: 07710 624420 E-MAIL: office@brettinc.co.uk
MANAGING DIRECTOR ~~~~~~~~~~ ~~~~~~~~~~ SIMON BRETT M.R.T.P.I
REGD OFFICE: 18 SEAL ROAD, SELSEY, CHICHESTER, WEST SUSSEX, PO20 0HW
REGD IN THE UK No: 4869163 VAT REG No: 823 5236 44
www.brettinc.co.uk

Client: Mr & Mrs W Bayley

Project: Householder Application for an extension, carport and pergola at 1 Bayley Paddock, Mill Lane, Littleworth

Drawing: Proposed Elevations

Drg No: 0939.82/04C

Date: January 2024

Scales: 1:100 **Original Plan Size A3**

Drawn Gonzo

This drawing is the copyright of Brett Incorporated Limited. The contractor should check all dimensions on site. No dimensions are to be scaled from this drawing. It is the contractor's responsibility to ensure that all works are in compliance with the current statutory requirements. Unless otherwise stated, this drawing has been prepared for the purposes applied for.

Any Ordnance Survey plan on this document has been reproduced from the Ordnance Survey map with the permission of the Controller of Her Majesty's Stationary Office. Crown copyright of Brett Incorporated Limited, 18 Seal Road, Selsey, Chichester, We st Sussex PO20 0HW
Licence No: LIG0793