


**1 Front Elevation - Existing**
1 : 50




**2 West Elevation - Existing**
1 : 50




**3 Rear Elevation - Existing**
1 : 50

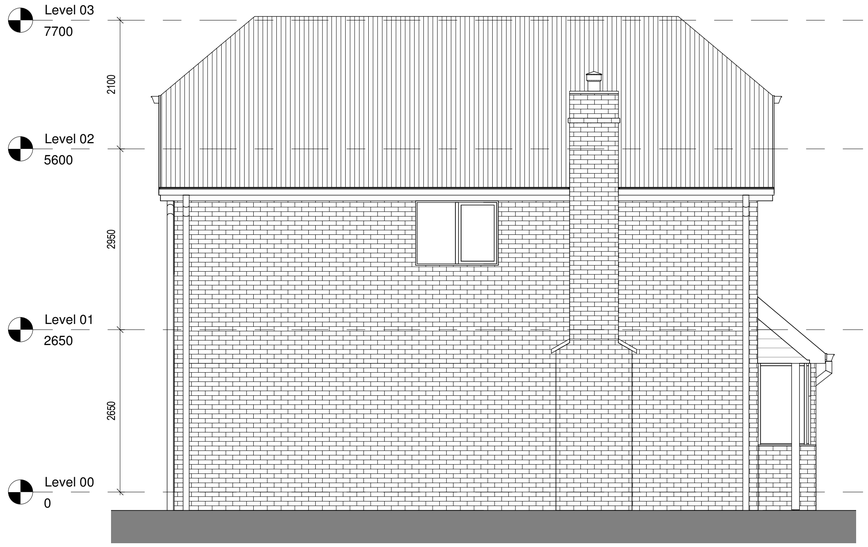


**4 East Elevation - Existing**
1 : 50

0 1 m 5 m

| rev | description | drawn | checked | date |
|---|---|---|---|---|
| A | Revision 1 | LDV | LDV | 29/02/24 |

revisions

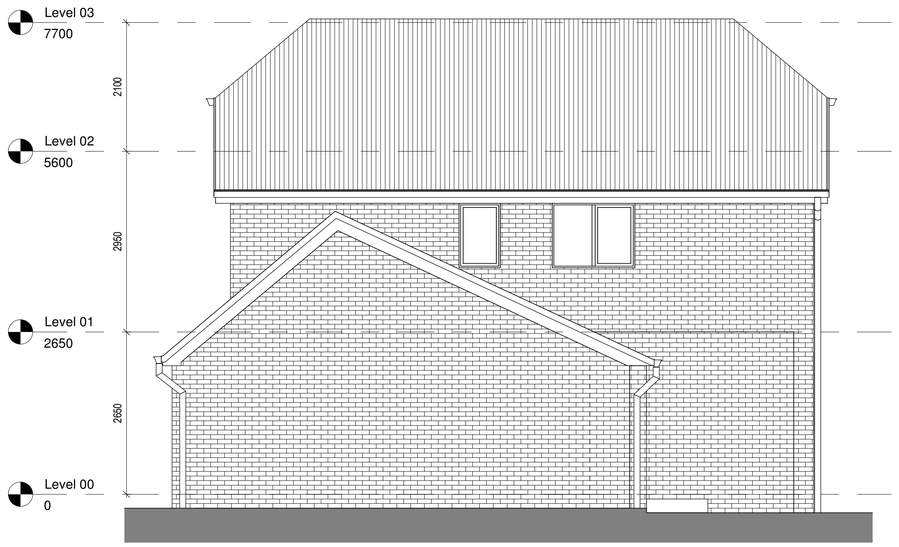status: PRELIMINARY

This drawing is protected under The Copyright, Designs and Patents Act 1988. This drawing is produced for PLANNING PURPOSES ONLY and is not to be used for construction.

**LDV Architecture**
39 PLOVERS ROAD
HORSHAM, WEST SUSSEX
RH13 5PD

TELEPHONE + 44 (0)1403 541 586
EMAIL INFO@LDVARCHITECTURE.CO.UK

client: Mr & Mrs AGGETT

project: 7 LITTLE COMPTONS

title: EXISTING ELEVATIONS

scale: 1 : 50 @ A1
date: 29/02/24
drawn: LDV
checked: LDV

job no: P2406
drawing no: (03)-001
revision: A