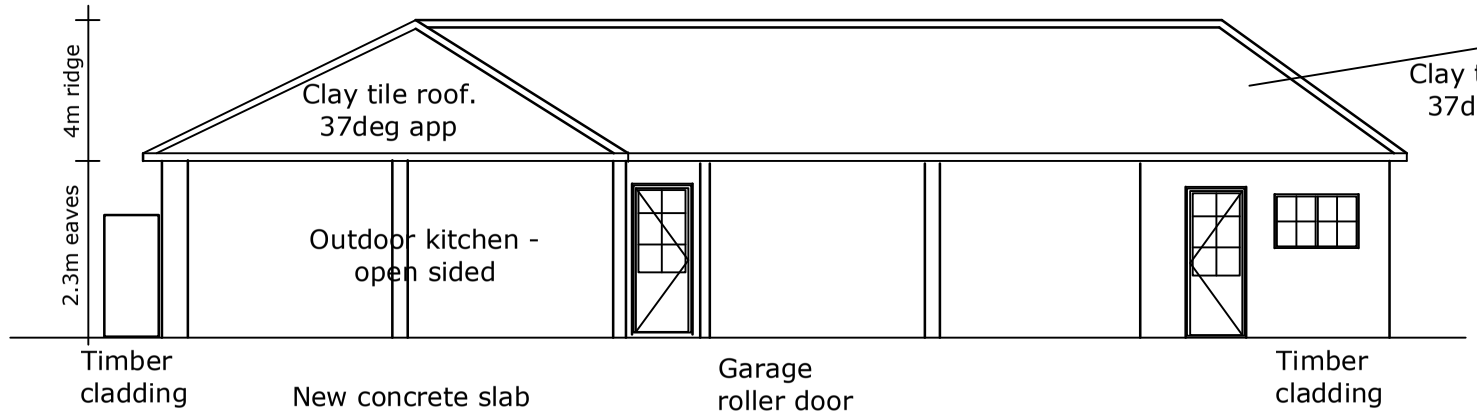

Front Elevation

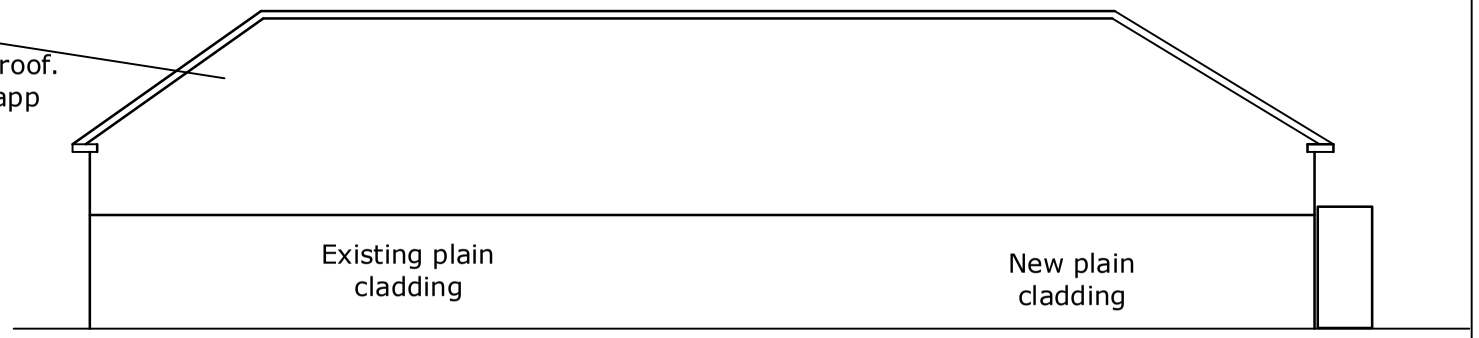

Rear Elevation

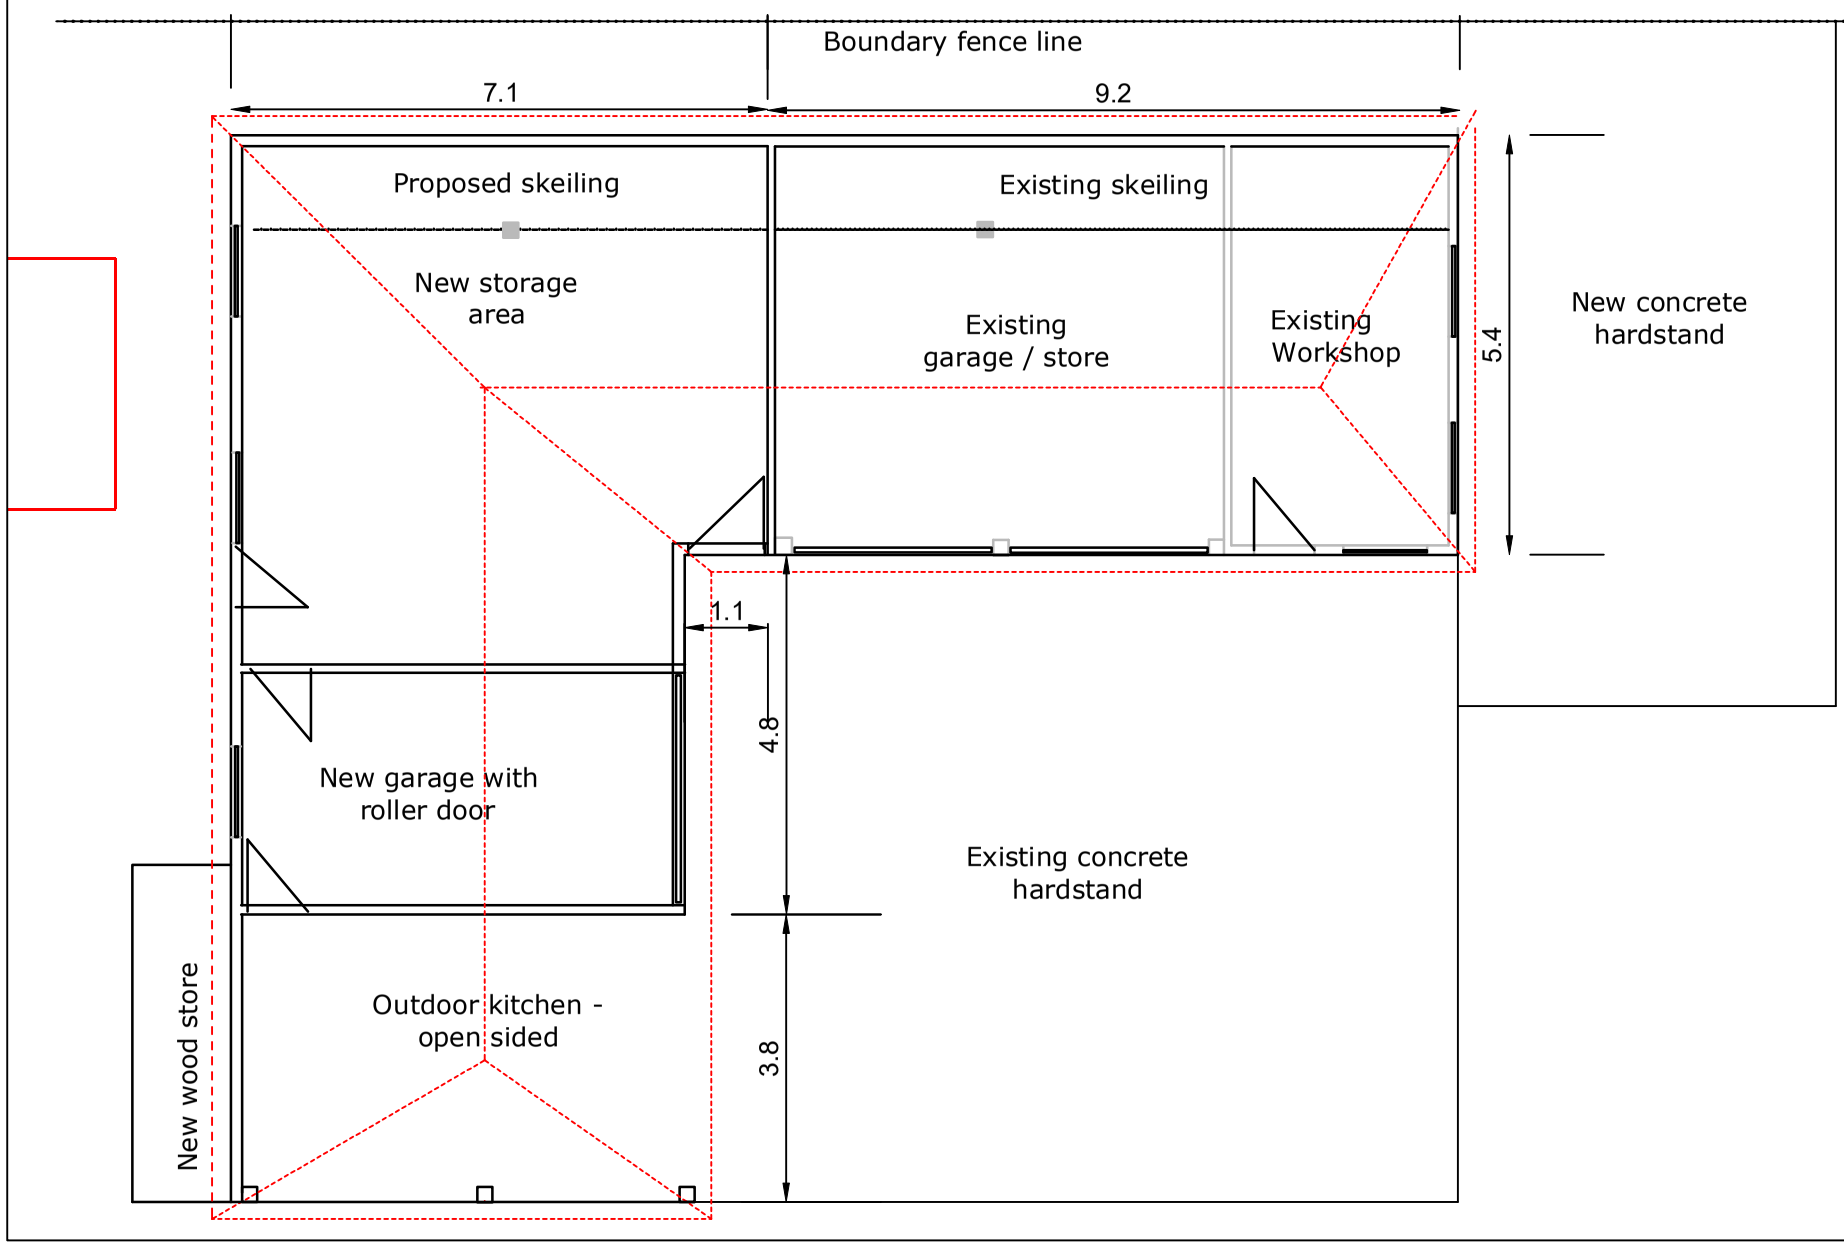

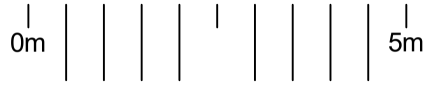

Scale Bar - 1:100 @ A3

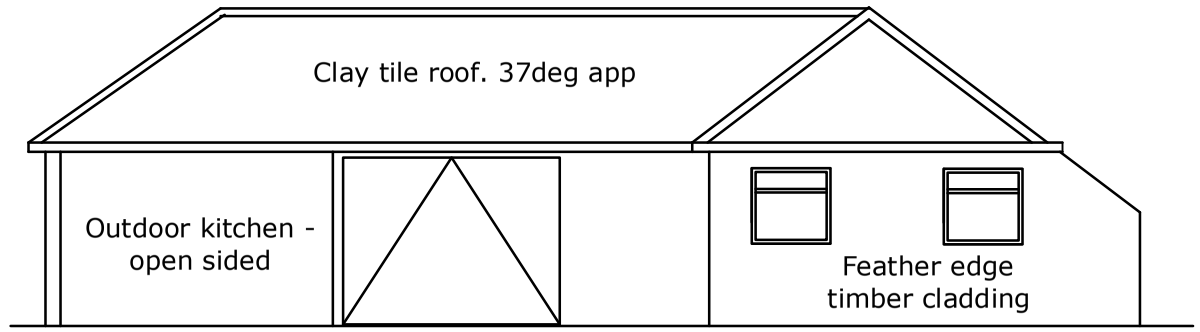

Side Elevation - east

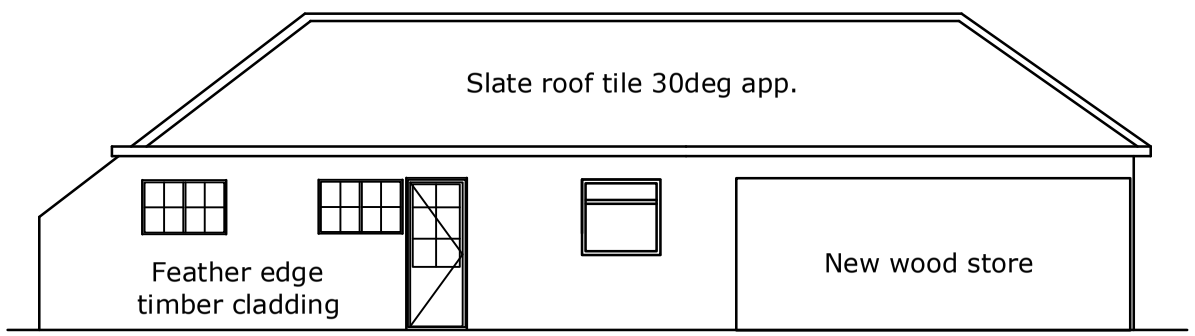

Side Elevation - west

wilbar associates
HIGHWAY CONSULTANTS
TRAINING PROVIDER
EVENT TRAFFIC MANAGEMENT

Woodbrooke Farm, Toat Lane, Pulborough
West Sussex RH20 1BX
T/Fax: 01798 874653 email: mail@wilbarassociates.co.uk
web: www.wilbarassociates.co.uk

Drawing produced by HB2 Design, Brighton

This drawing has been specifically prepared to meet the requirements of the named client and may contain design and innovative features which differ from conventional design standards.

Client:-

Duncan Paul Driver

Drawing Title:

Hare Field House, Gay Street Lane, North Heath, Pulborough RH20 2HW

Workshop, Garage and Store Refurbishment and Extension.

Proposed Plan and elevations

Rev				
A	General update	PJH	DPD	10 10 26
	Original release	PJH	DPD	27 07 26
Rev	Revision details	Chkd	Appd	Date
Drawn: PJH		Scale 1:100 @ A3		
		Print at A3		
Drawing No. J1810-P04-A Plans Elevation				

Printed 14.10.2026 File name j1810-hare field site plan