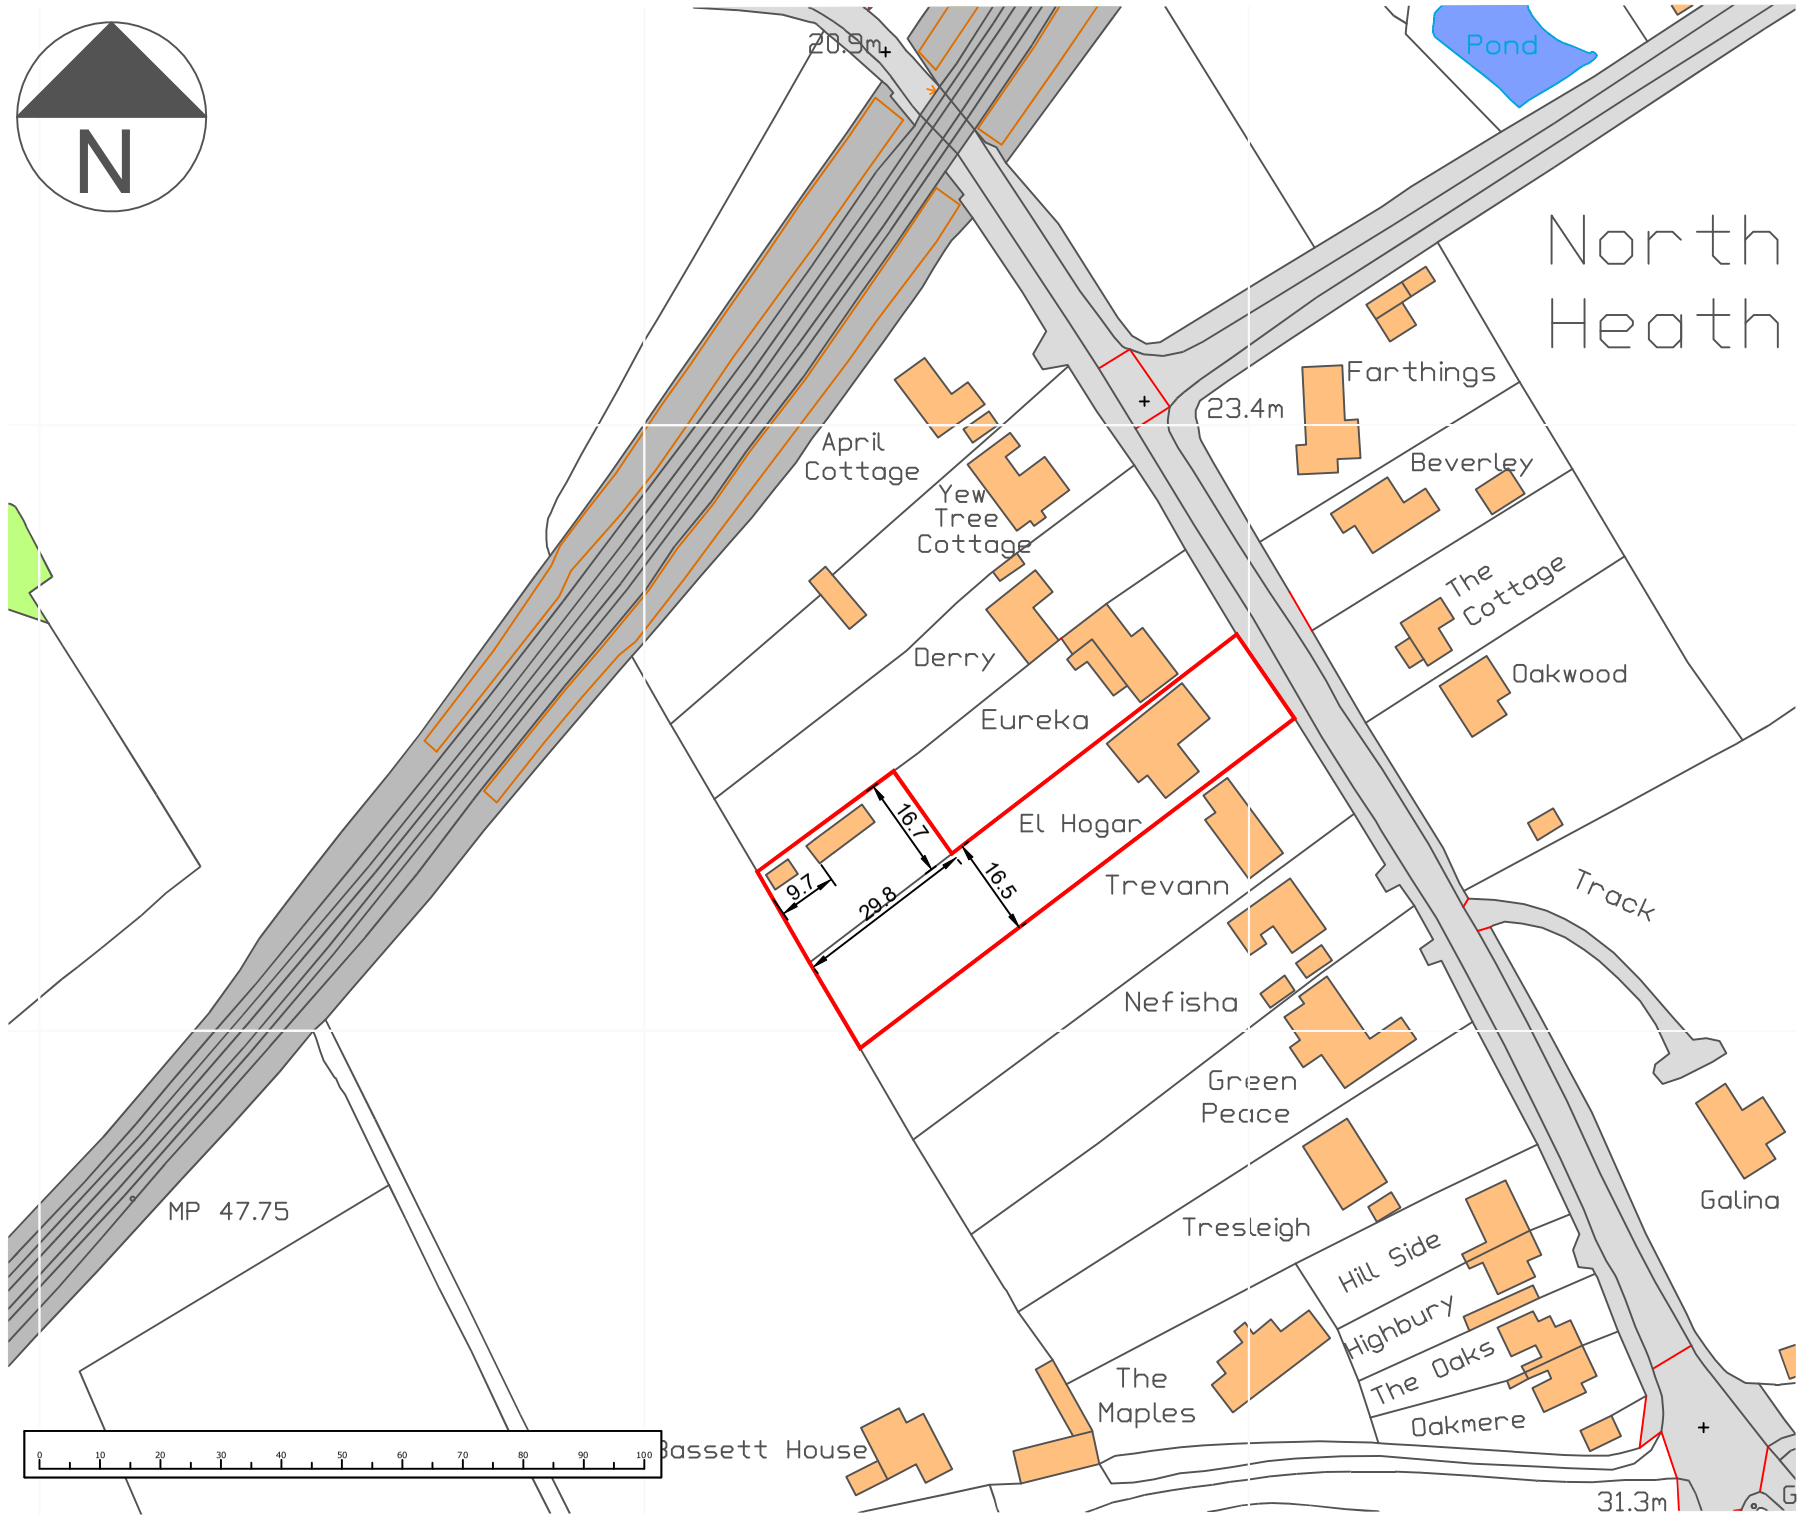

Location Plan 1:250

wilbar associates
HIGHWAY CONSULTANTS
TRAINING PROVIDER
EVENT TRAFFIC MANAGEMENT

Woodbrooke Farm, Toat Lane, Pulborough
West Sussex RH20 1BX
T/Fax: 01798 874653 email: mail@wilbarassociates.co.uk
web: www.wilbarassociates.co.uk

Drawing produced by HB2 Design, Brighton

This drawing has been specifically prepared to meet the requirements of the named client and may contain design and innovative features which differ from conventional design standards.

Client:-

Duncan Paul Driver

Drawing Title:

Hare Field House, Gay Street Lane, North Heath, Pulborough RH20 2HW

Existing Workshop, Garage and Store Refurbishment and Extension.

Rev				
	Original release	PJH	DPD	20 06 24
	Revision details	Chkd	Appd	Date

Drawn: PJH

Scale 1:1250 @ A3

Print at A3

Drawing No. J1810-P01 Location & Site Plan

Printed 20.06.2026 File name j1810-hare field site plan