


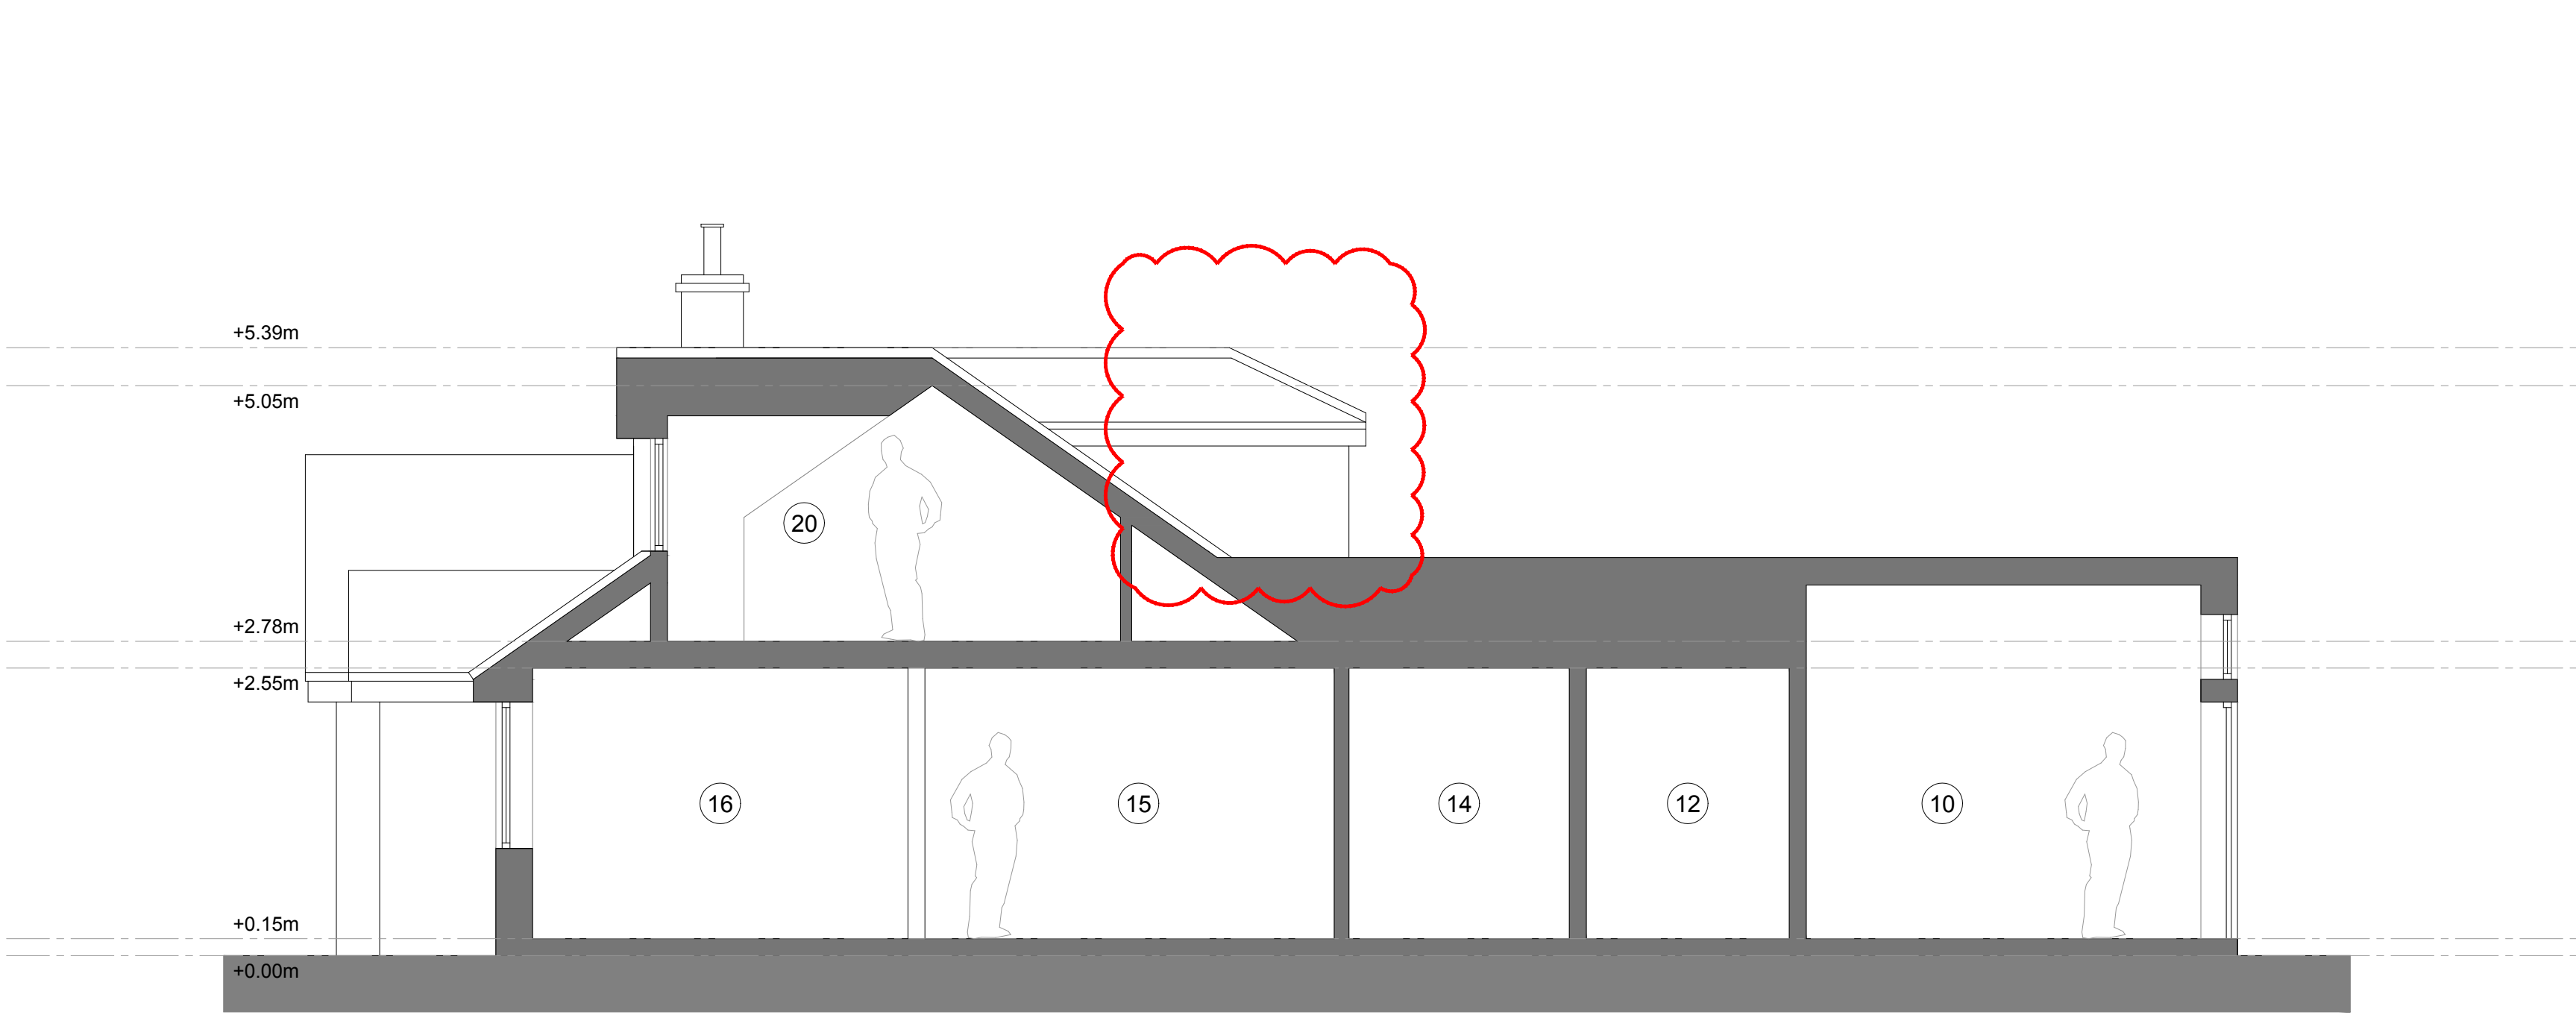


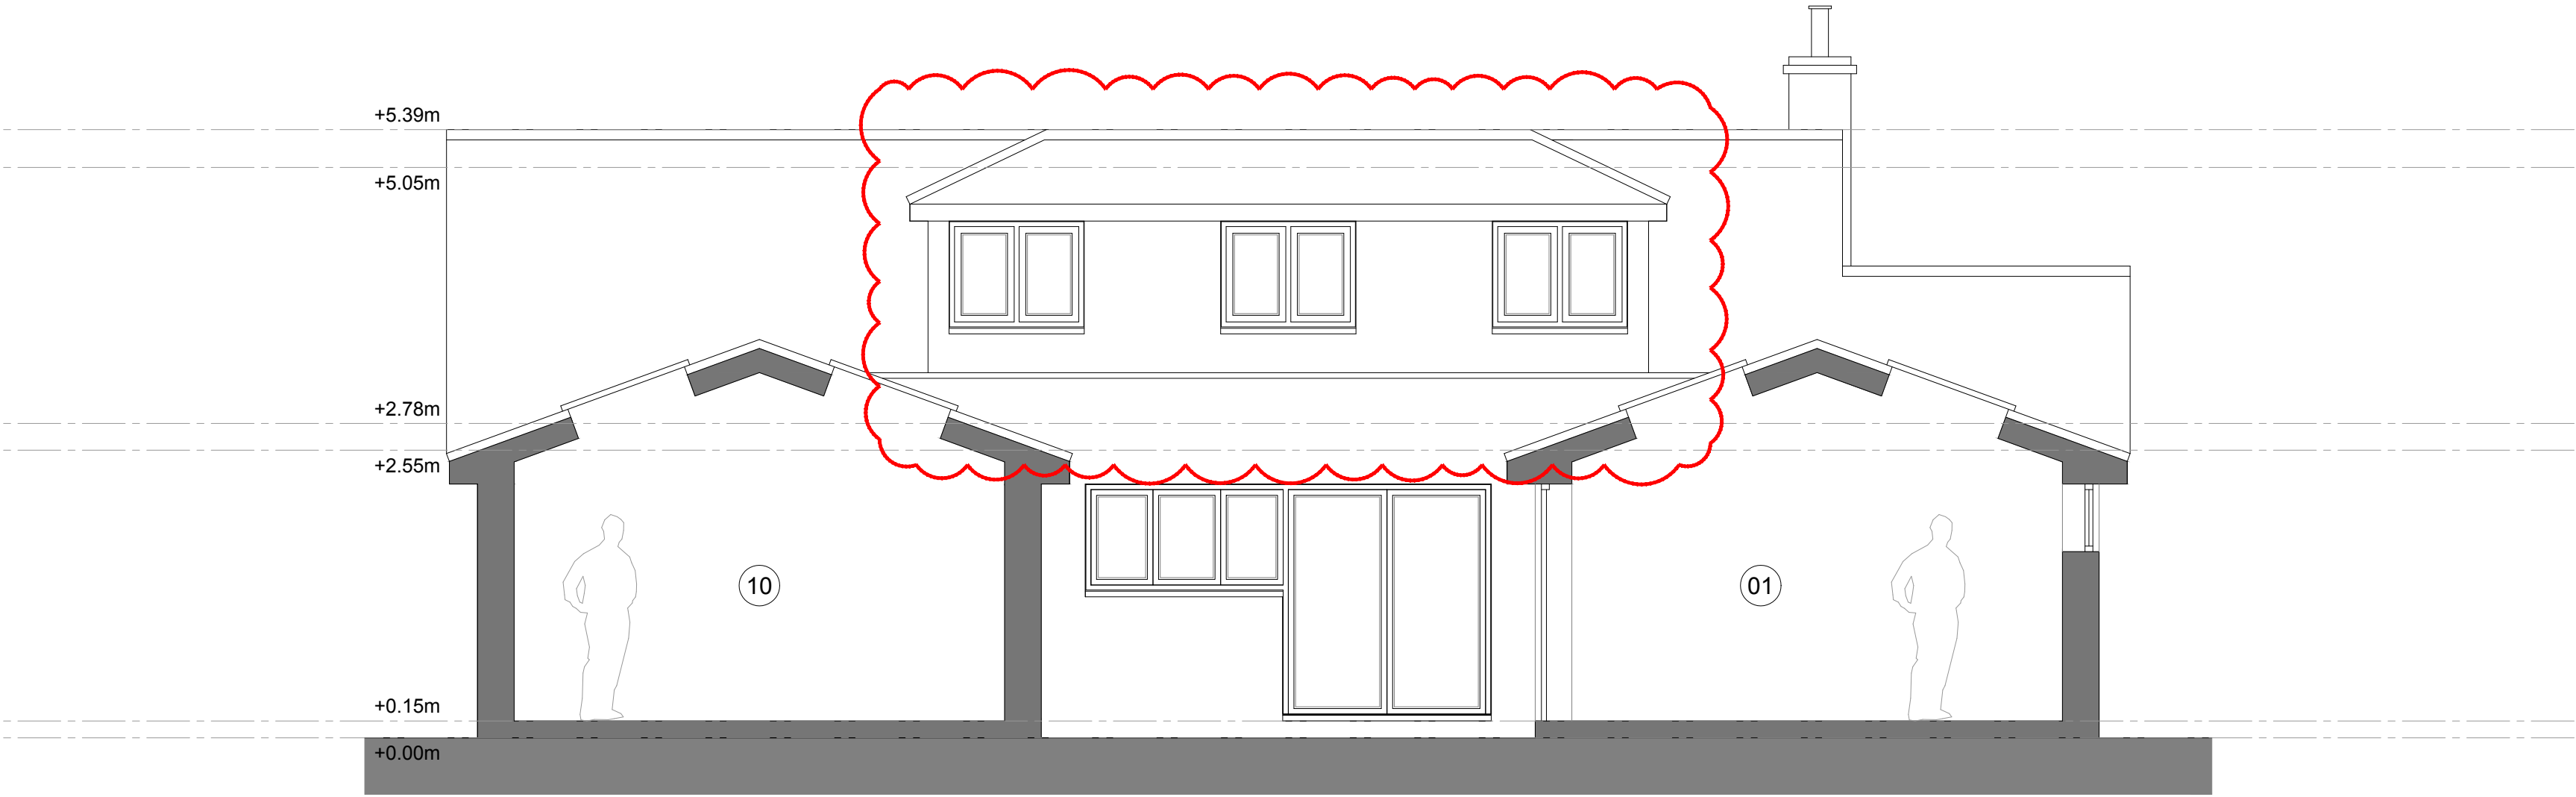

SECTION A - A

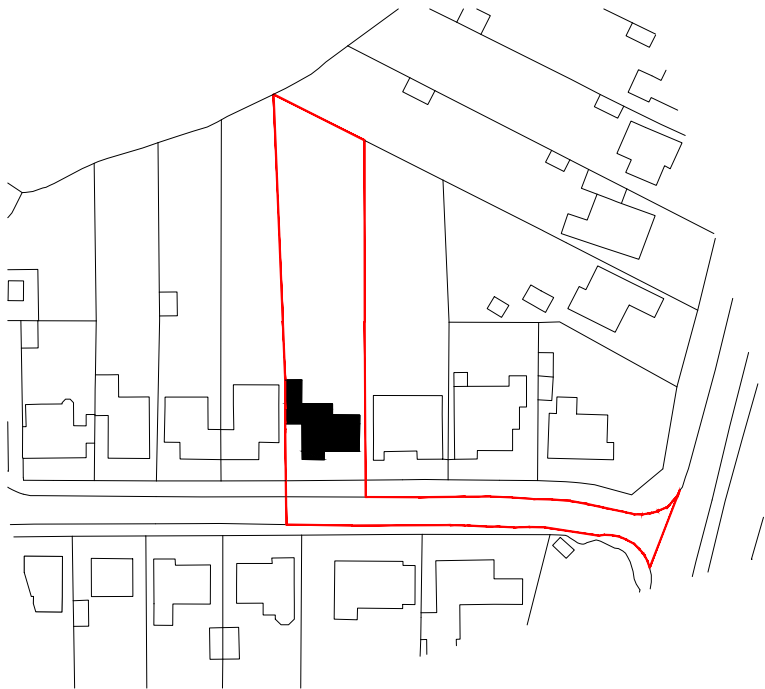

SECTION B - B

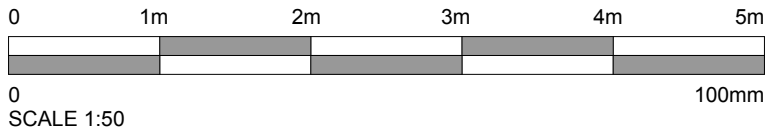

Proposed Notes:

- 01. Family Area
- 02. Dining
- 03. Kitchen
- 04. Garage
- 05. Utility
- 06. Pantry
- 07. W/C
- 08. Drawing Room
- 09. Entrance Hall
- 10. Master Bedroom
- 11. Dressing
- 12. Master Ensuite
- 13. Hall
- 14. Family Bathroom
- 15. Bedroom 2
- 16. Bedroom 3
- 17. Bedroom 4
- 18. Bathroom 2
- 19. Landing
- 20. Bedroom 5

Proposed Materials:

- 21. Plain Clay Tile
- 22. Sandstone Render
- 23. Red/Brown Multi-Stock Brick
- 24. Taupe Composite Cladding
- 25. Light Composite Cladding/Render
- 26. Olive UPVC Windows & Doors
- 27. Rooflight

Rev.	Date	Detail
B	18.02.26	- Dormer Revisions
A	21.07.25	- Revisions To Planning Comments

PLANNING

AT | ATELIER
T & B

CIAT affiliate

Tel: 01403 458915 mail: info@atelierb.co.uk
www.atelierb.co.uk

Client
MR & MRS PURDEW

Project Title
15 WOODSIDE CLOSE,
SHERMANBURY,
WEST SUSSEX, RH13 8HH

Drawing Title
PROPOSED SECTIONS

Scale:	1:50 A2	Date	May 2025	Drawn	TMA
--------	---------	------	----------	-------	-----

Drawing No.	AT - 076 - P15	Rev.	B
-------------	----------------	------	---

The copyright in this document and design is confidential to and the property of Atelier T&B Limited