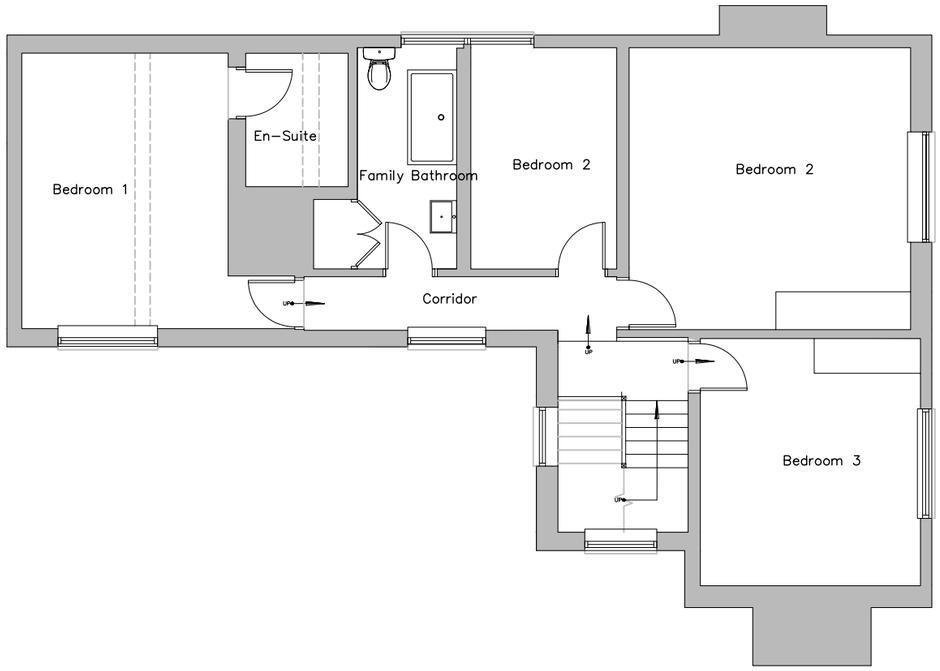

PROPOSED FIRST FLOOR PLAN

1:100 @ A3

© jbarchitecture, all rights reserved.
Use figured dimensions only.
All dimensions are to be checked on site before any work is carried out. Please contact the Architect immediately regarding any discrepancies discovered on site.

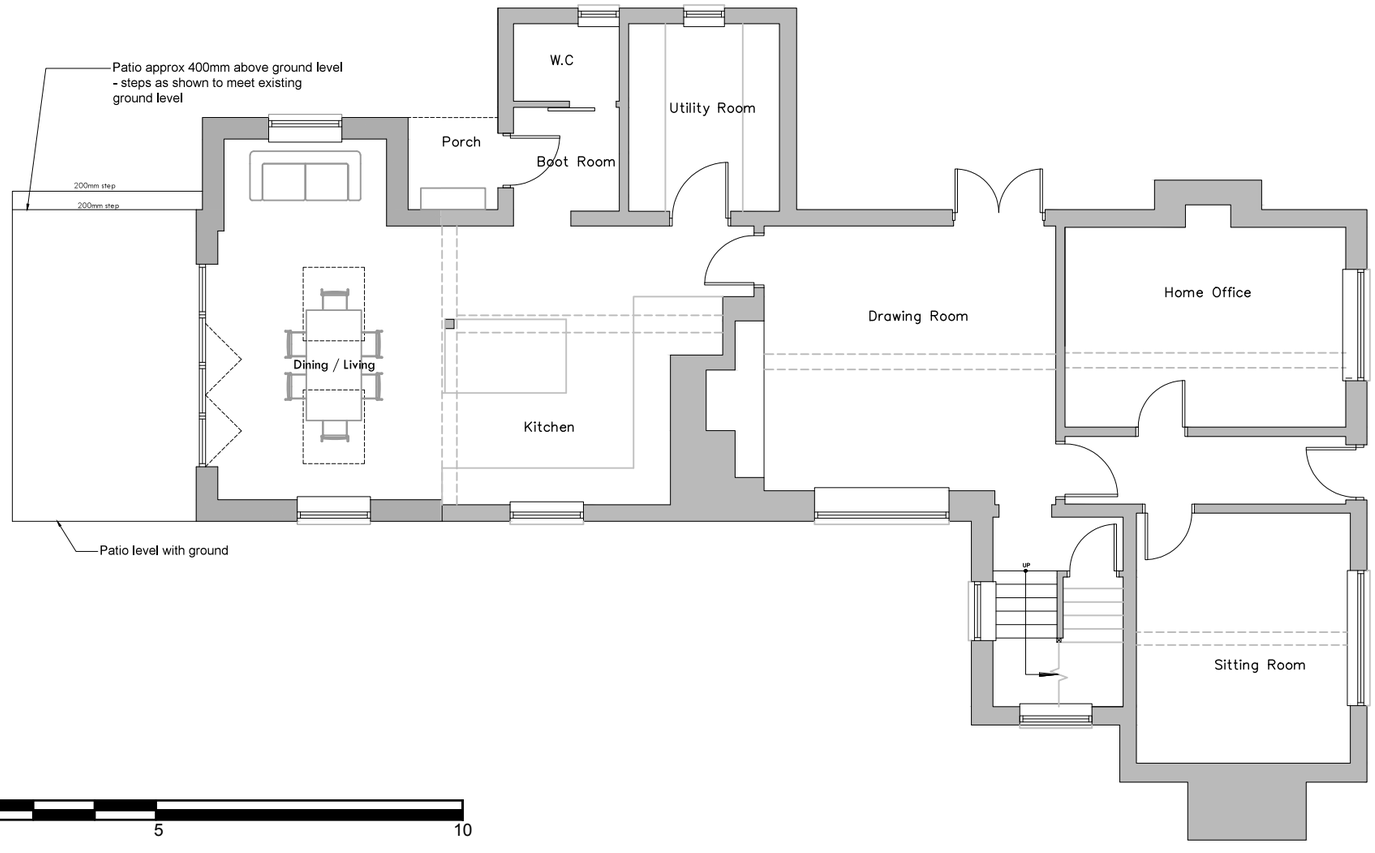

SCALE BAR 1:100

0 5 10

PROPOSED GROUND FLOOR PLAN

1:100 @ A3

Rev.	Notes	Date

JB ARCHITECTURE
The Bricks, Manor Farm Barns
Chichester, West Sussex,
PO20 7PL

T: 01243 785342
E: admin@jbarch.co.uk
W: www.jbarch.co.uk

Project
Fosters Farmhouse
Butchers Row
West Grinstead
RH13 8NF

Drawing
Proposed
Ground and First Floor Plan

Drawn By CA	Scale 1:100 @ A3
Date Feb 2025	Revision A
Drawing No. 10238 - DPA - 04	