

South and West Elevations of Garage



South Elevation of Garage and rear West Elevation of house



Rear West Elevation of house



Rear West Elevation of house



Front East Elevation of house

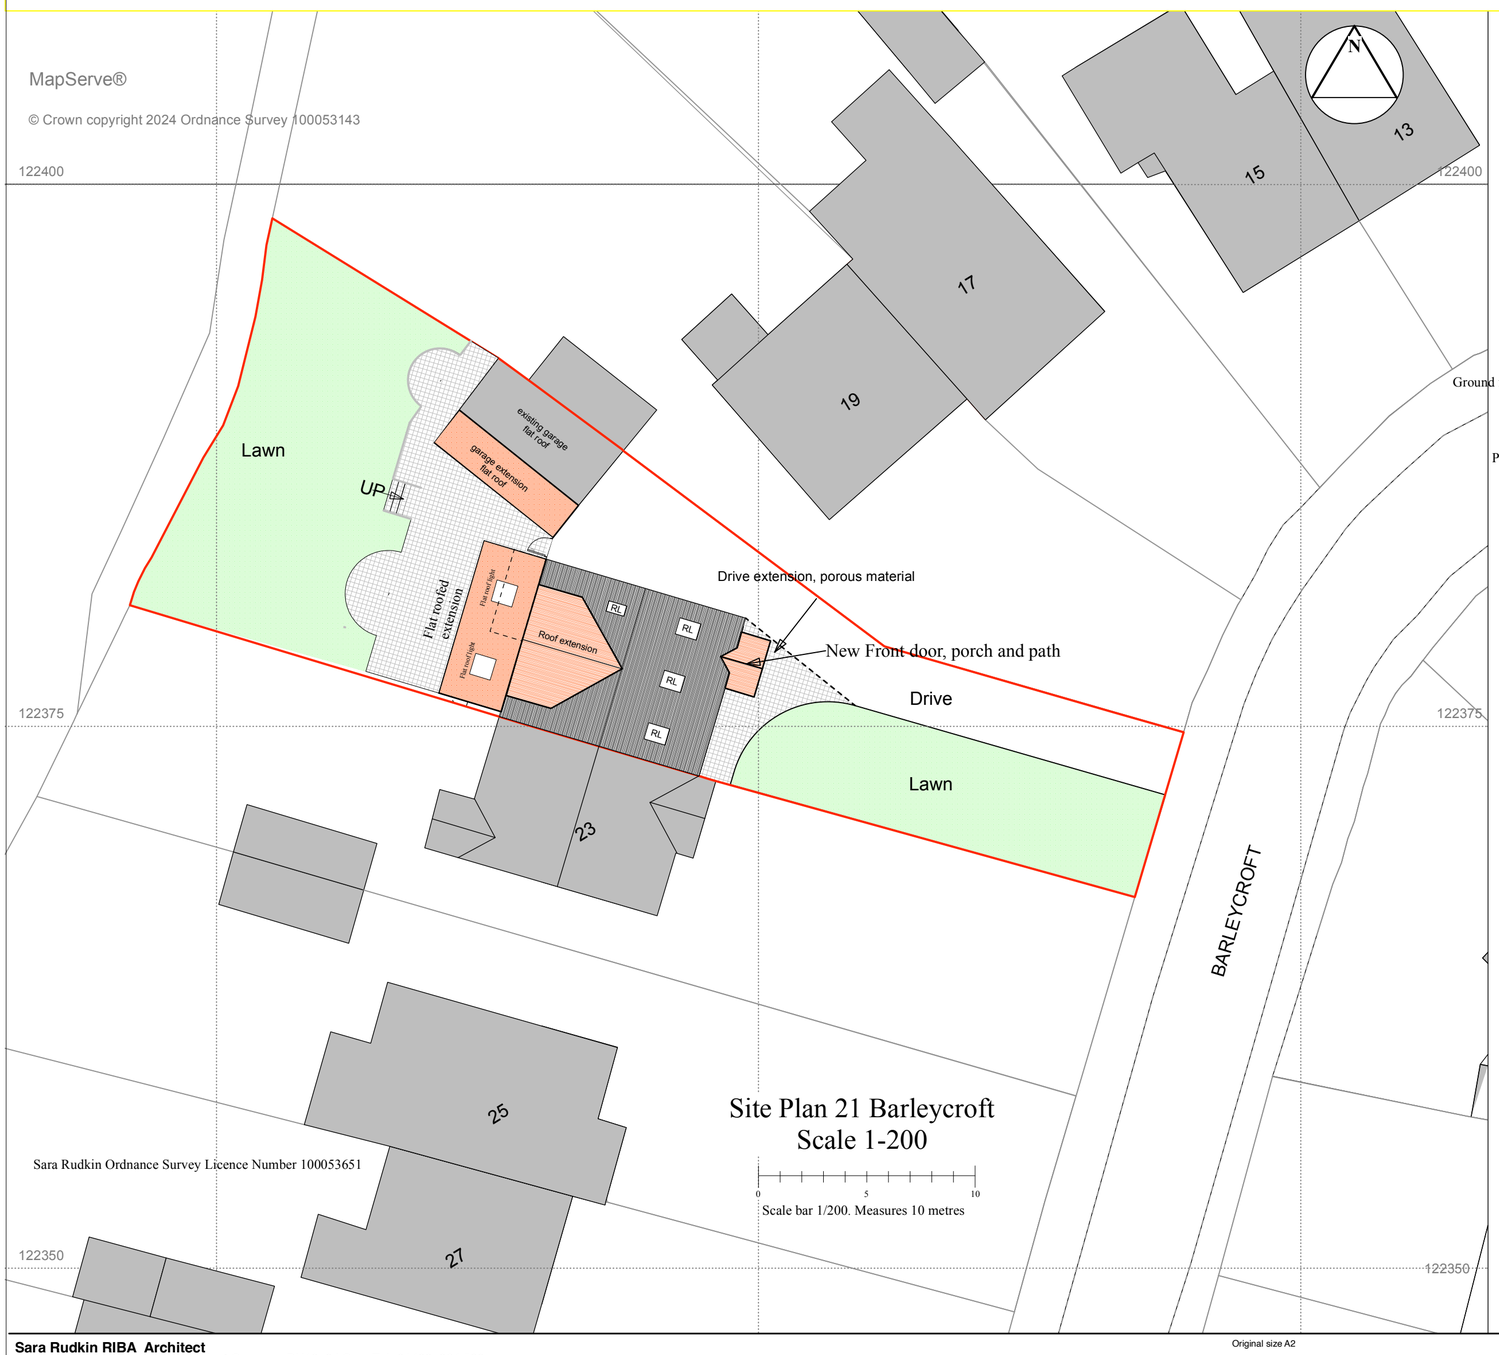

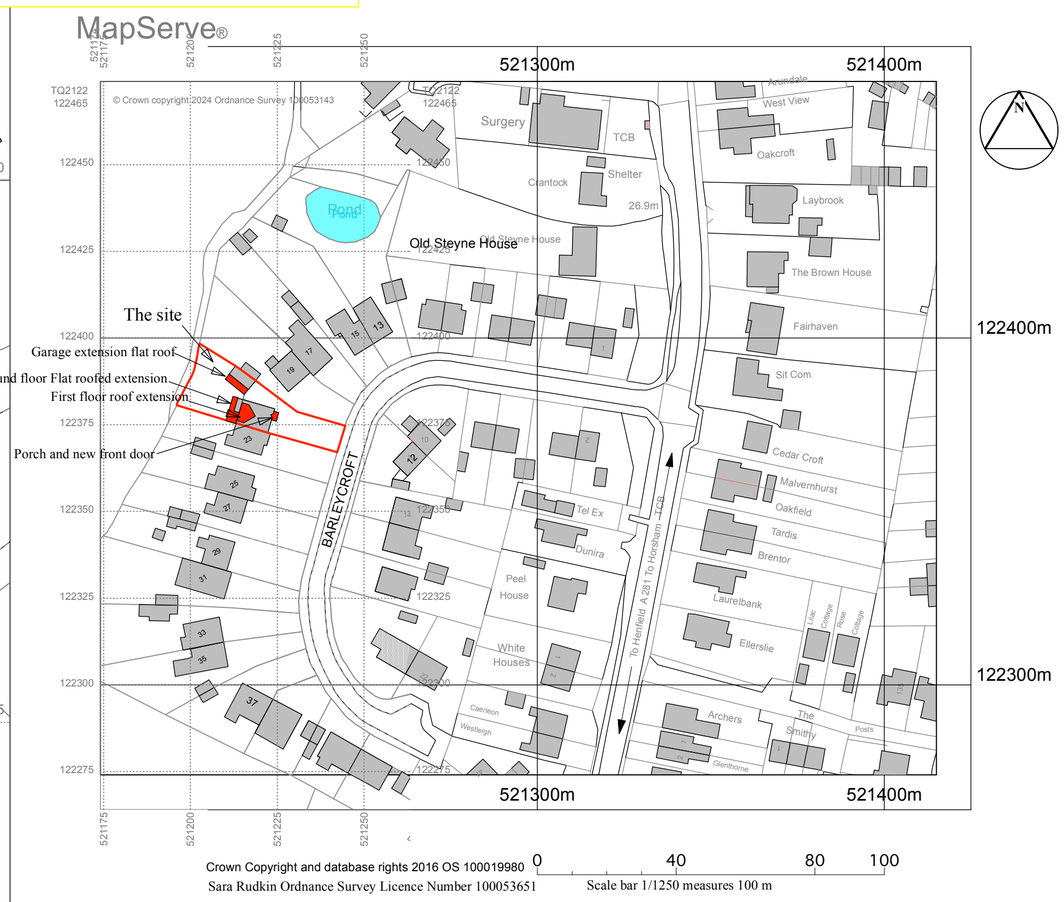

Location Plan 21 Barleycroft
Scale 1-1250

CLD Application June 2024

CLD Application May 2024

Sara Rudkin RIBA Architect
5 Thornden Cowfold Horsham West Sussex, RH13 8AG Tel: 01403 864 530.
e-mail: sararudkin@btinternet.com www.sararudkin.co.uk

REV A June 2024 CLD Application
Client: **Jan Green**

Location: **21 Barleycroft Cowfold HORSHAM RH13 8DP**

Original size A2

This drawing is Copyright: Refer to Architect concerning Licence for use.

Date: **January 2024** Drawn : **SER** Scale(s): **1-1250 1-200**

Title of project: 1. Remove conservatory, construct single storey rear extension
2. Loft conversion with rear roof extension
3. Side Garage Extension
4. New front porch and Relocate front door

Title: Location Plan, Site plan , and photos
Drawing No: **Green/23/01A**