
Existing floor plan

NOTE: DO NOT SCALE DIRECTLY FROM THIS DRAWING
**All drawings & information within, are to be carefully assessed & all measurements to be checked & taken from site by the contractor, prior to fabrication / commencement of works.
**This is inclusive of setting out, clearance heights, openings & stair positioning.
**Surveyed boundaries may not be legal boundaries.
**Utilities items/layouts have been identified &located to the best of the surveyors knowledge & are not guaranteed.
**Tree locations & spreads are indicative only.
**Items and information obscured by foliage, cars or debris are not the responsibility of the surveyor.
**Millimetre Measured Surveys Ltd is not responsible for the works carried out by those not fit to do so.
**Millimetre Measured Surveys (trading name: Millimetre Measured Surveys Ltd) reserves the right to all drawings produced, please see company Terms & conditions for further details.

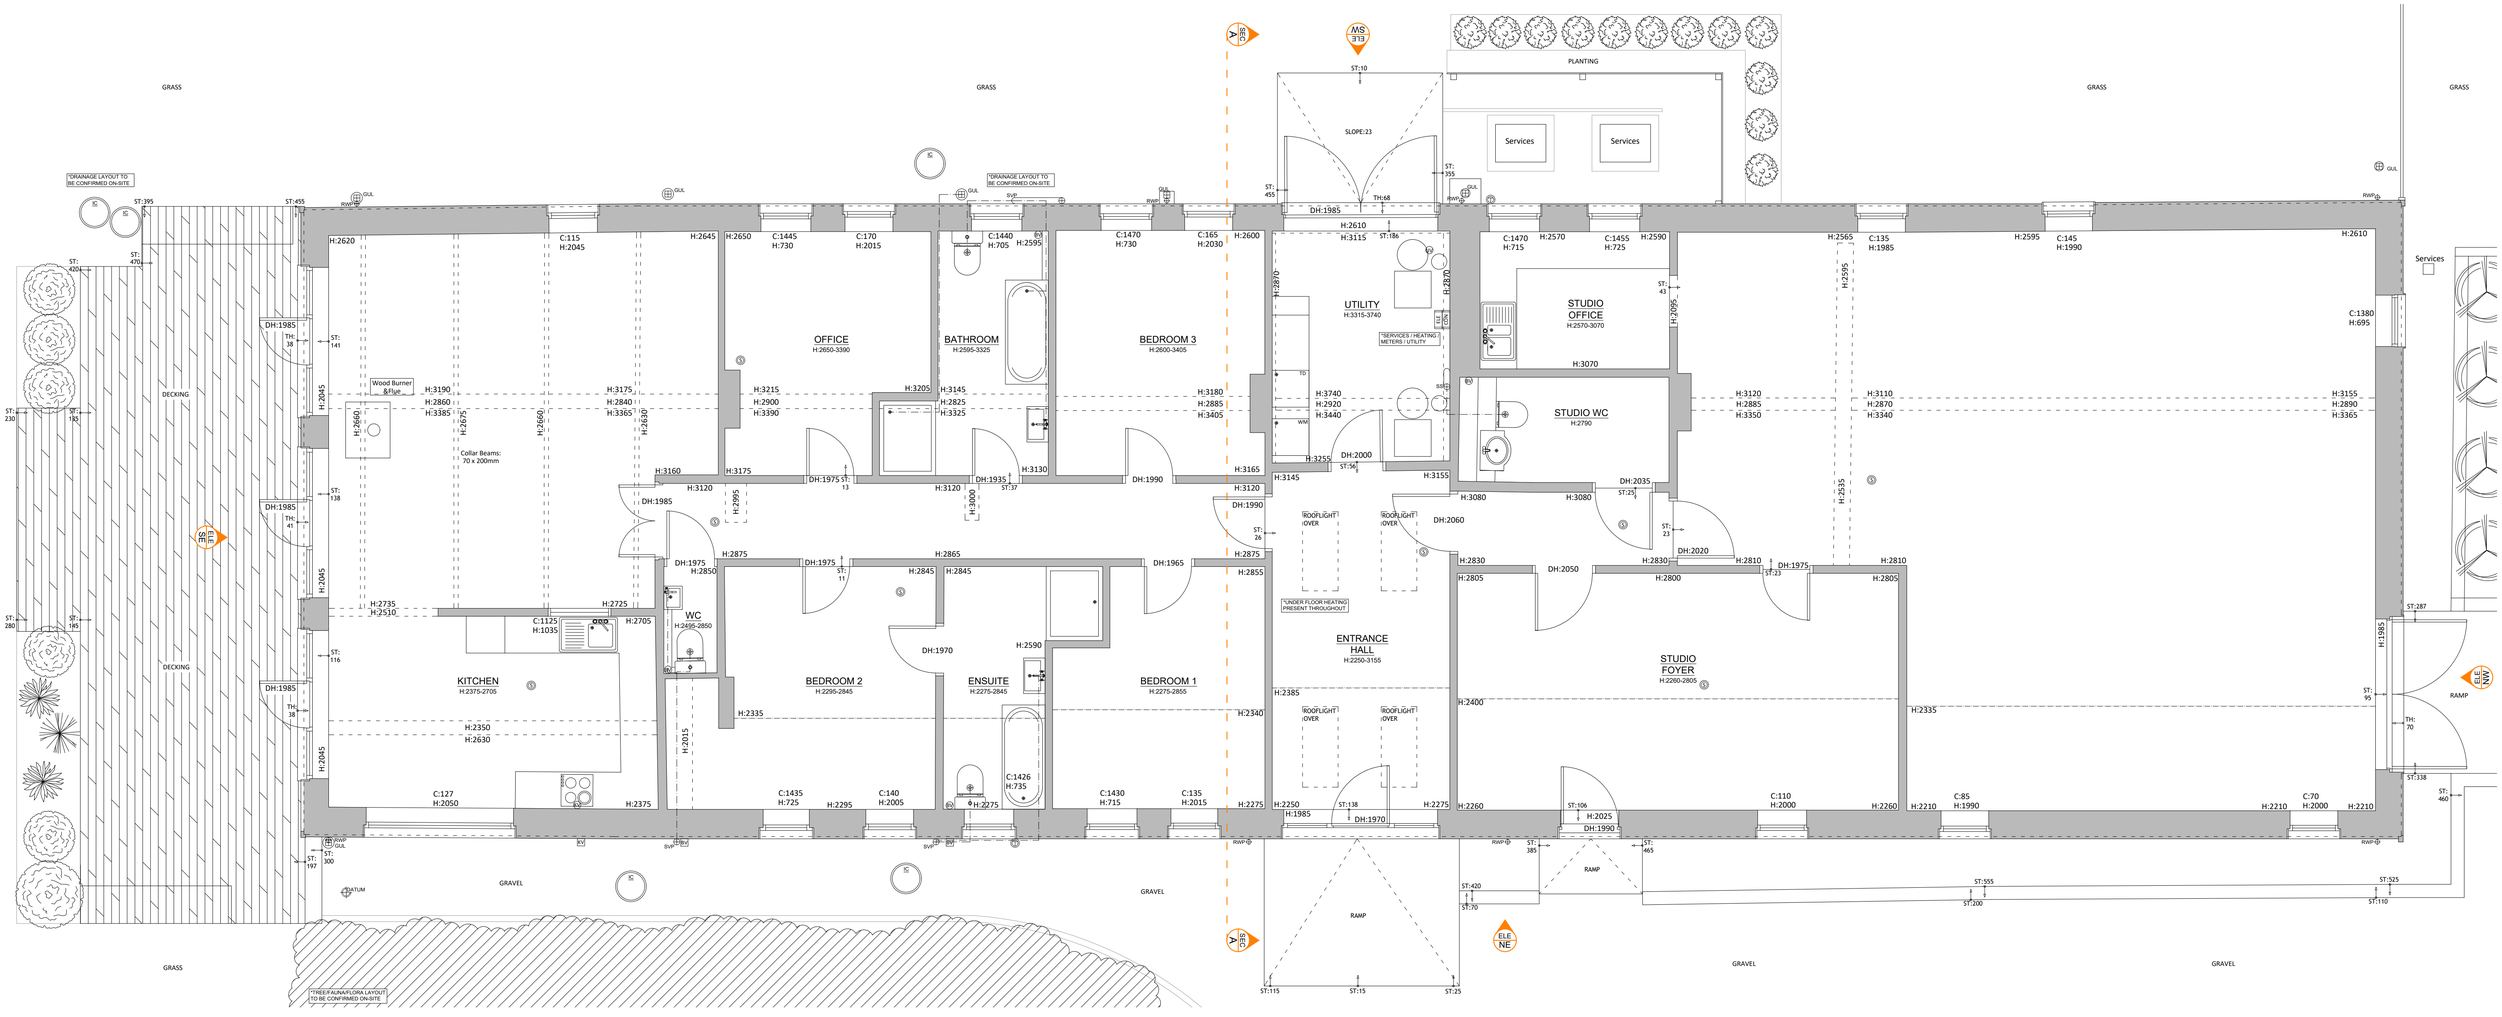

: AS EXISTING GROUND FLOOR PLAN

1:50 @ A1

0M 1M 2M 3M 4M 5M 6M 7M 8M 9M 10M
1:50 SCALE

MMS: DRAFTING KEY

TH:10	: THRESHOLD		: FIRST FLOOR JOISTS	GAS	: GAS METER
ST:10	: STEP			ELE	: ELECTRICITY METER
H:2800	: CEILING HEIGHT OR SPOT HEIGHT	FALL	: ROOF FALL DIRECTION	CON	: CONSUMER UNIT
DH:2800	: DOOR HEIGHT	RWP	: RAINWATER PIPE		: RADIATOR
C:900 H:1000	: WINDOW CILL & HEAD HEIGHT	DP	: DRAIN PIPE	HTR / VERT	: HEATED TOWEL RAIL : VERTICAL RADIATOR
ST:10 R:180 G:220	: STAIR SPECIFICATION STAIRS, RISERS, GOINGS	GUL	: GULLEY	SD	: SMOKE DETECTOR
WM DW TD	: WASHING MACHINE/ DISH WASHER/TUMBLE DRYER	SVP	: SOIL VENTILATION PIPE	HD	: HEAT DETECTOR
FF	: FRIDGE FREEZER	SS	: STUB STACK	KV	: KITCHEN VENT. EXTRACT
		ET	: EXTERNAL TAP	KV	: KITCHEN VENT. FLUE
		IC INV: 400	: INSPECTION CHAMBER & INVERT LEVEL	BV	: BATHROOM VENT. EXTRACT
				BV	: BATHROOM VENT. FLUE
				UV	: UTILITY VENT. EXTRACT
				UV	: UTILITY ROOM VENT. FLUE
	: BOILER			BF	: BOILER VENT. FLUE
				TD	: TUMBLE DRYER VENT.

REV:	DATE:	NOTE:

PROJECT NO: 2132MH
DRAWING NO: EX01 **DRAWN BY:** MMS
SCALE: 1:50 @ A1 **DATE:** 01.11.21
CLIENT: M KOPINSKI & T SCHUMACHER
PROJECT : MAPLE HILL, NEWELLS LANE, HORSHAM
TITLE : AS EXISTING GROUND FLOOR PLAN

millimetre measured surveys
EMAIL: info@millimetresurveys.co.uk
WEB: www.millimetresurveys.co.uk
TEL: 07740351702