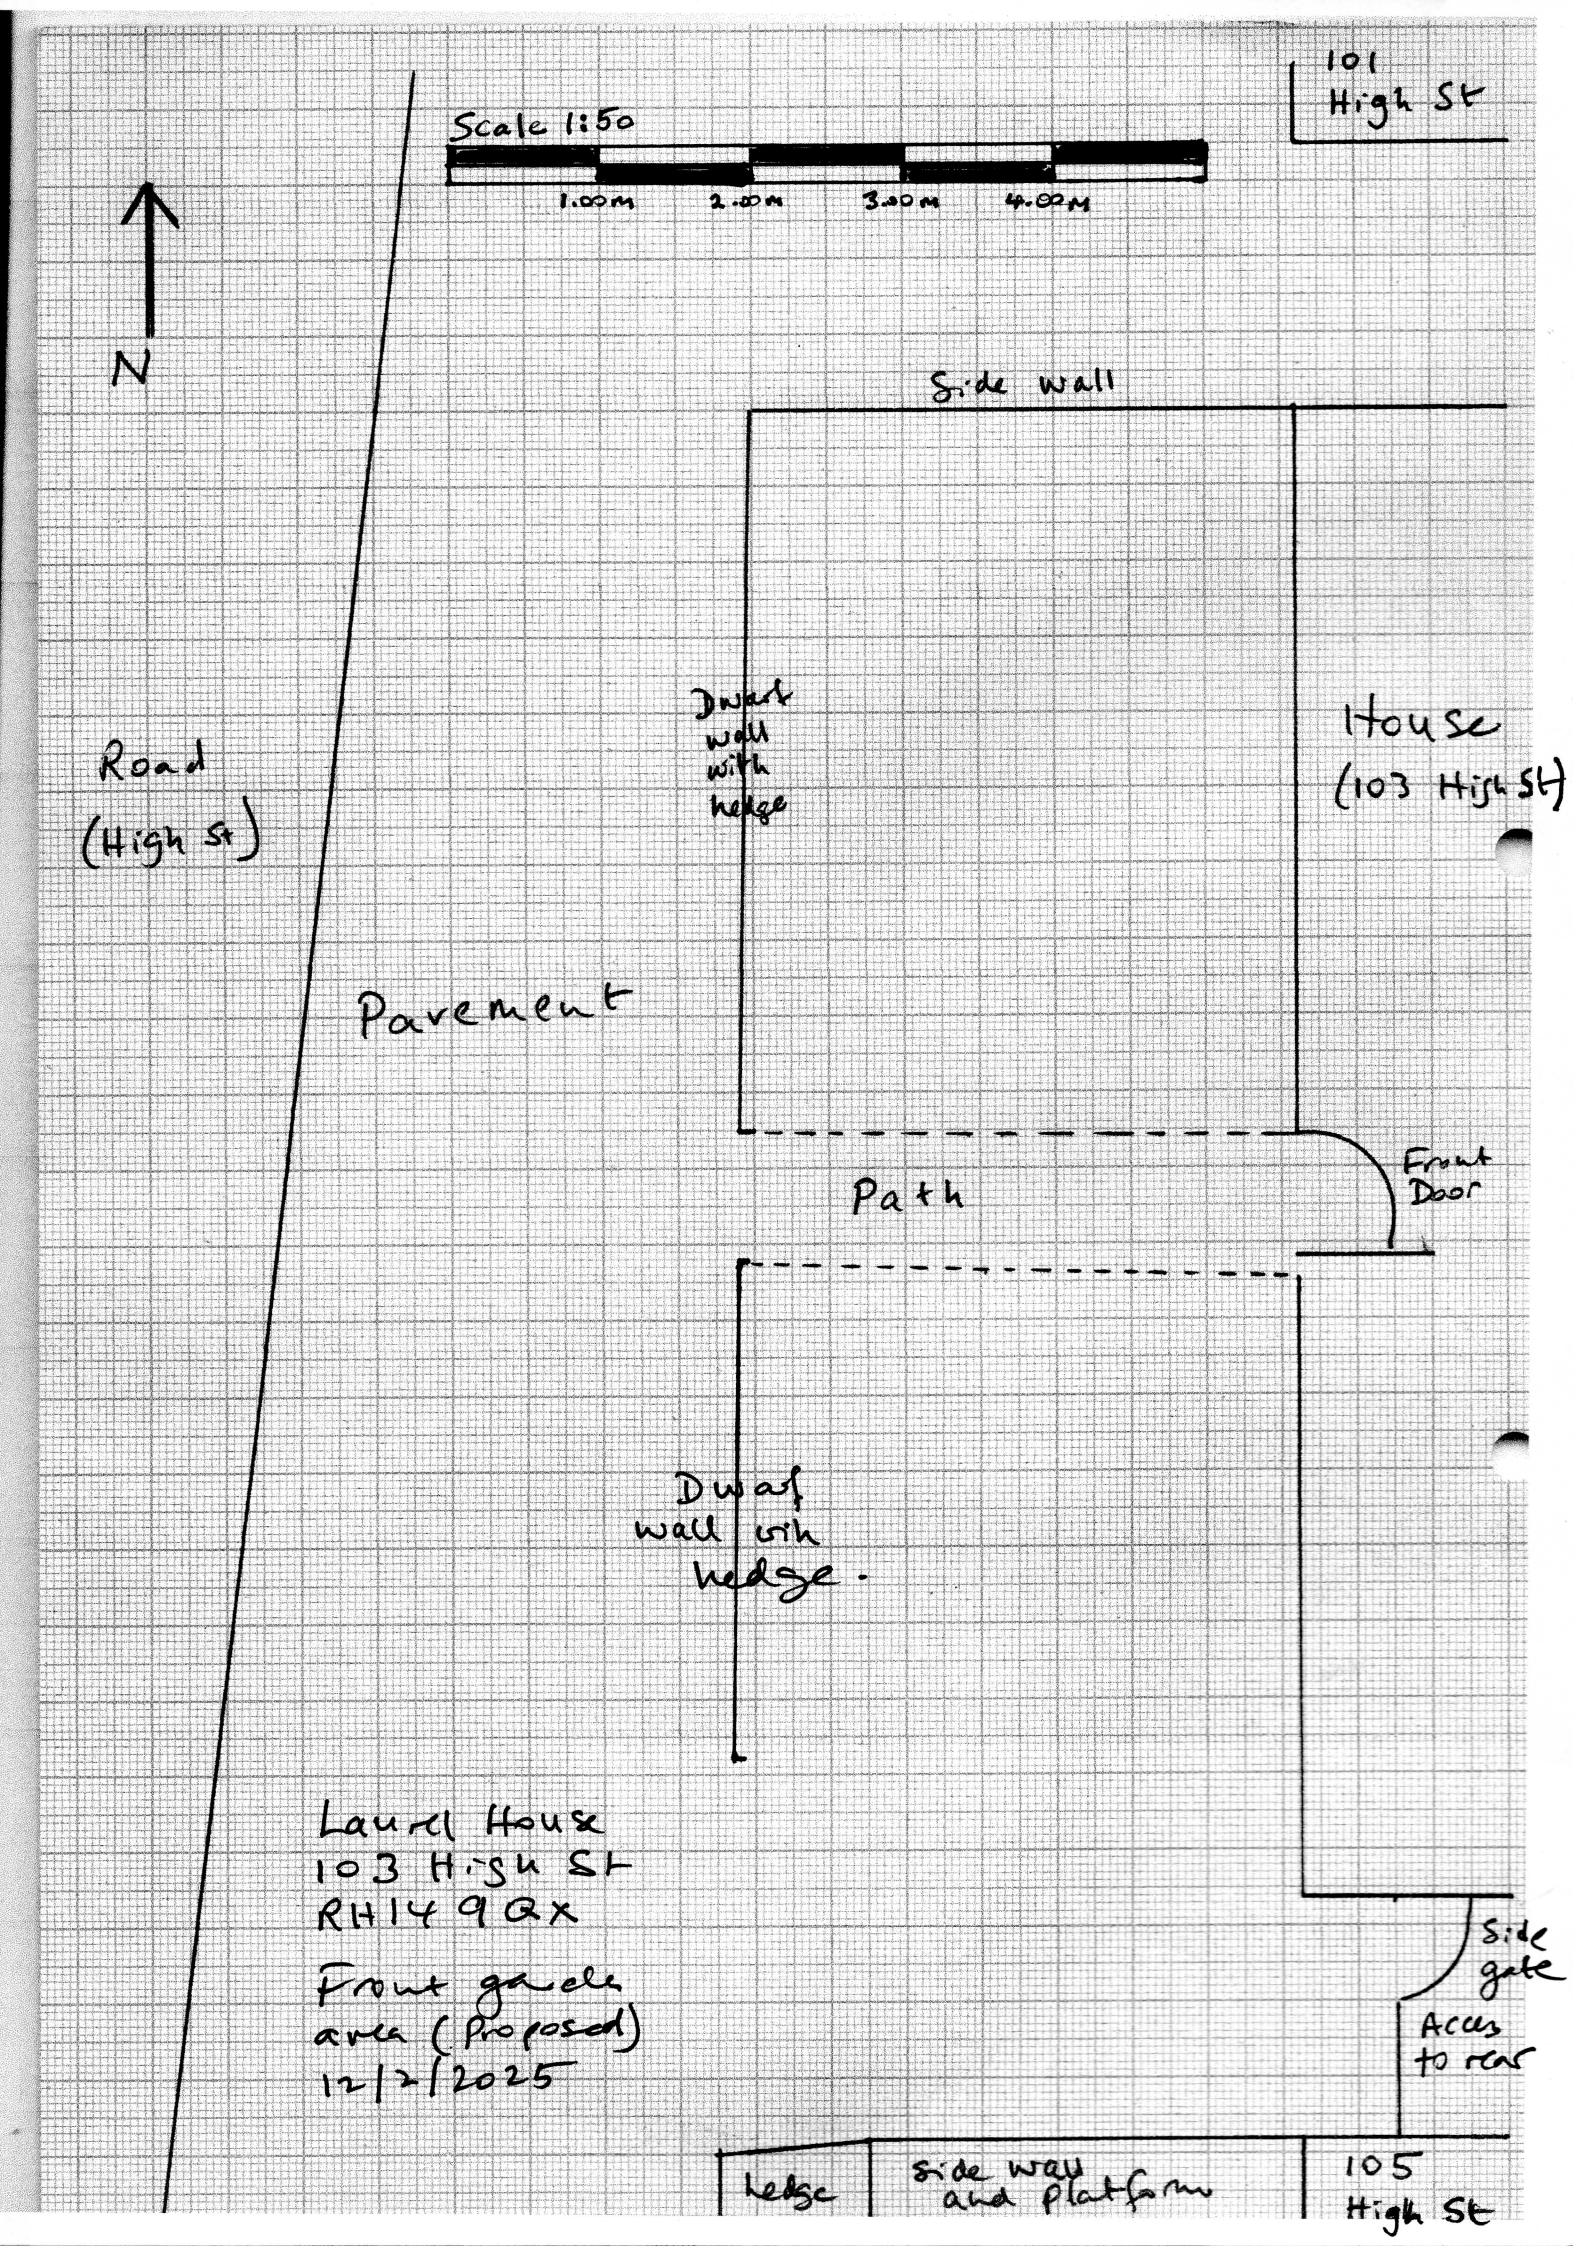
101
High St
Scale 1:50
1.00m
2.00m
3.00m
4.00m
N
Side wall
Dwarf wall with hedge
House (103 High St)
Road (High St)
Pavement
Path
Front Door
Dwarf wall with hedge.
Laurel House
103 High St
RH14 9QX
Front garden area (Proposed)
12/2/2025
Side gate
Access to rear
Hedge
Side wall and platform
105 High St