103 High Street, RH14 9QX

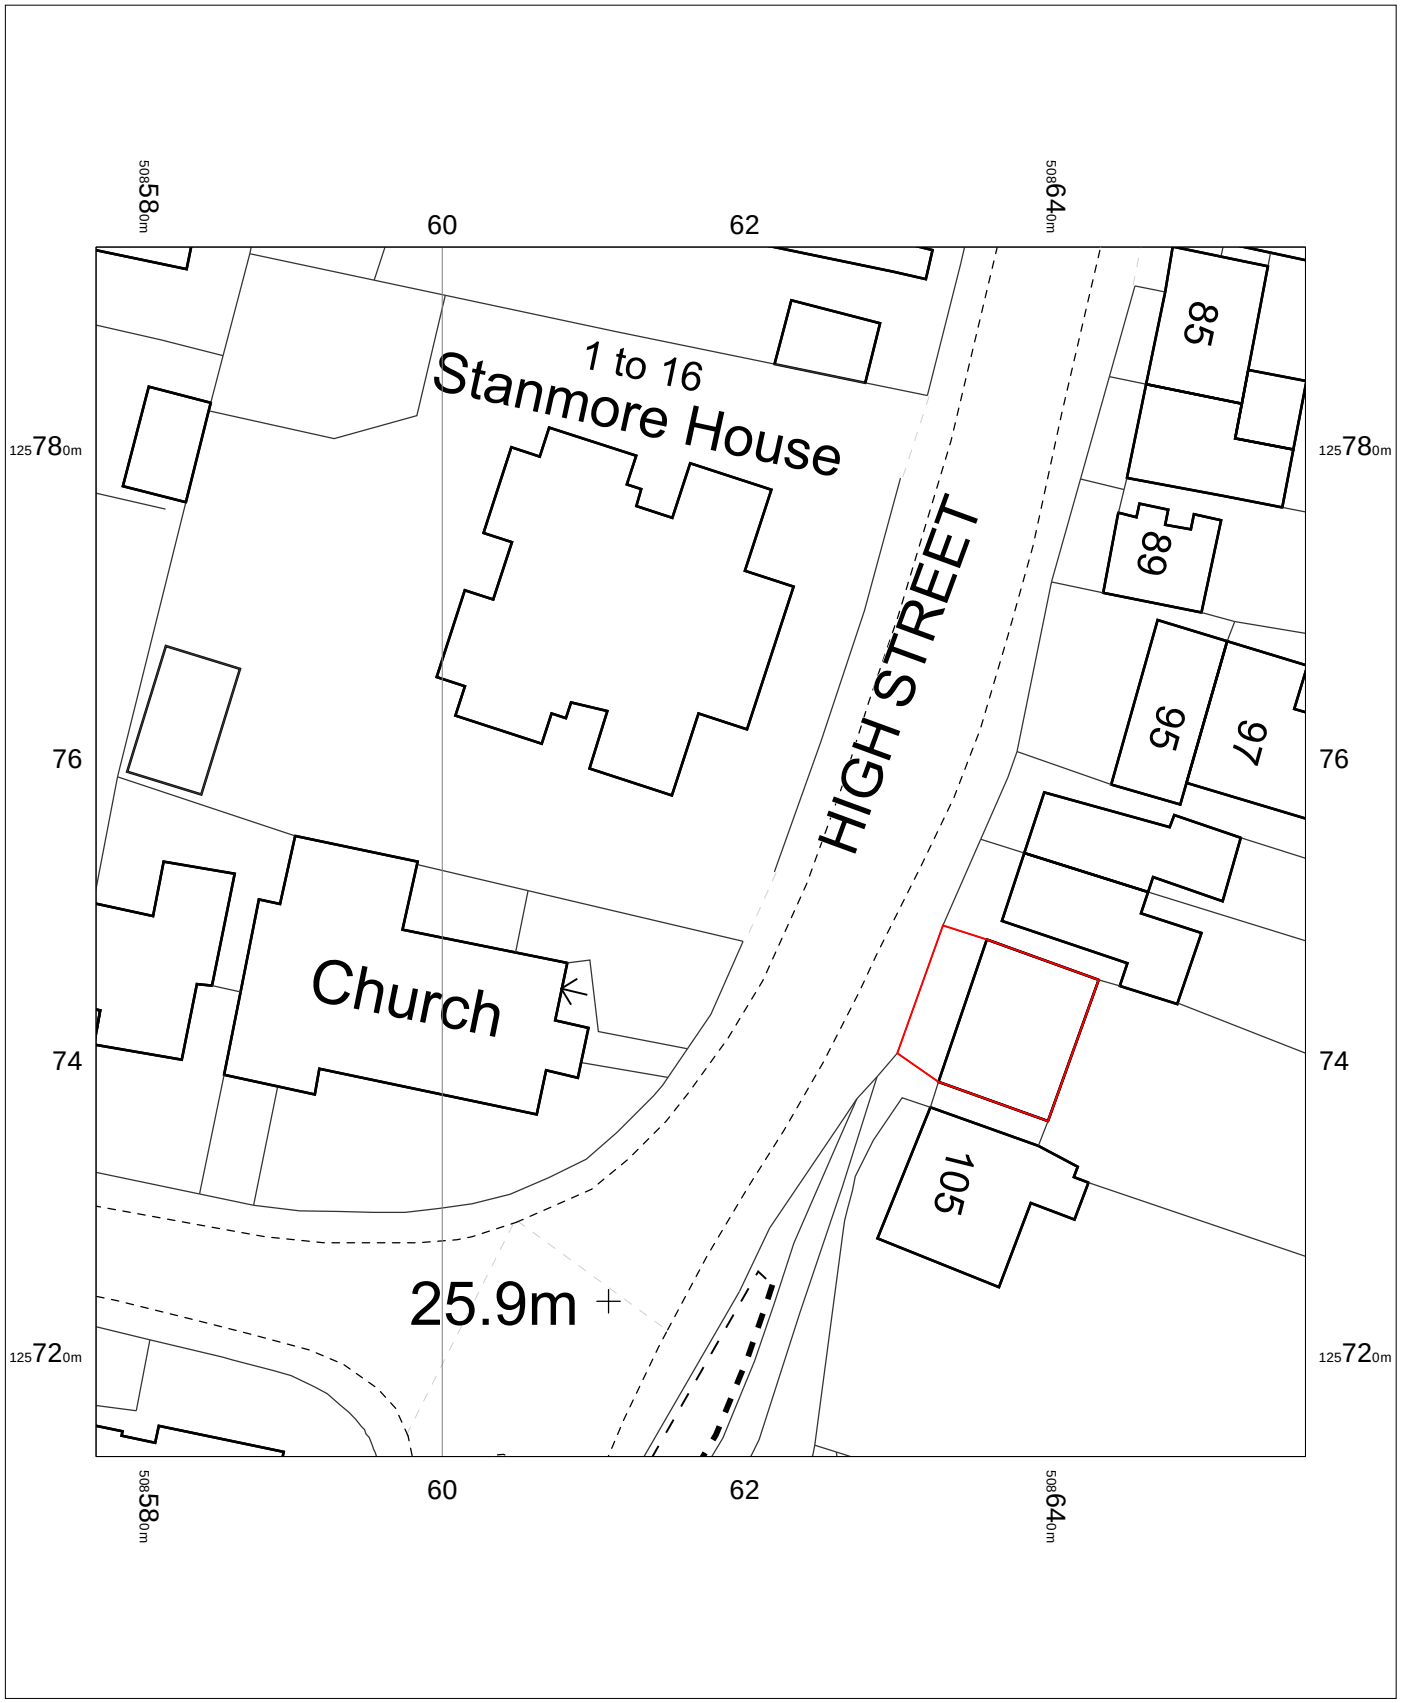

103 High Street,
Billingshurst,
West Sussex
RH14 9QX

OS MasterMap 1250/2500/10000 scale
Monday, April 14, 2025, ID: MPMUP-01217759
www.themapshop.co.uk

1:500 scale print at A4, Centre: 508617 E, 125754 N

©Crown Copyright Ordnance Survey. Licence no. 100019311

N

The Map Shop
Upton upon Severn
www.themapshop.co.uk

TEL: 01684 593146
FAX: 01684 594559
themapshop@btinternet.com