
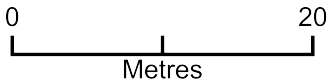


35 PULBOROUGH ROAD, STORRINGTON. RH20 4HJ

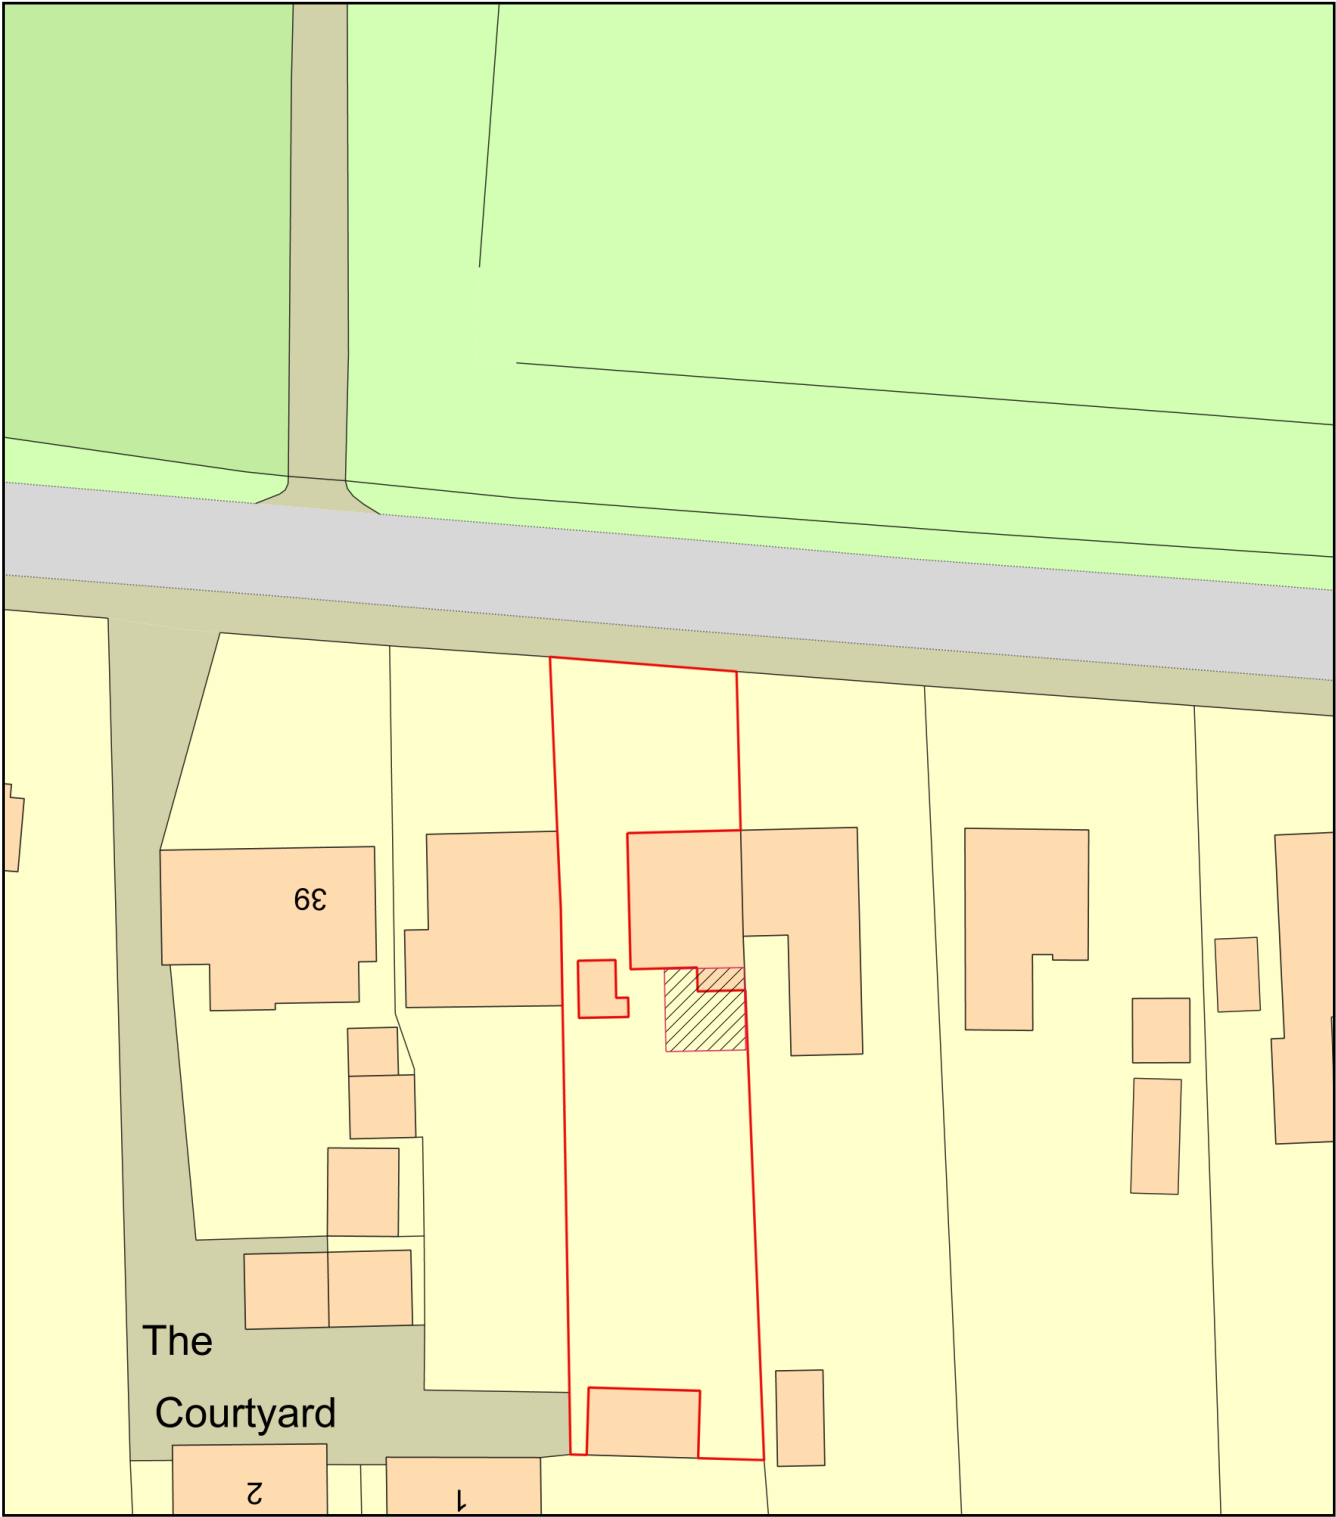

Plan Produced for: HARRY SLEIGHT
Date Produced: 24 Jun 2026
Plan Reference Number: TQRQM26175133538981
Scale: 1:500 @ A4