


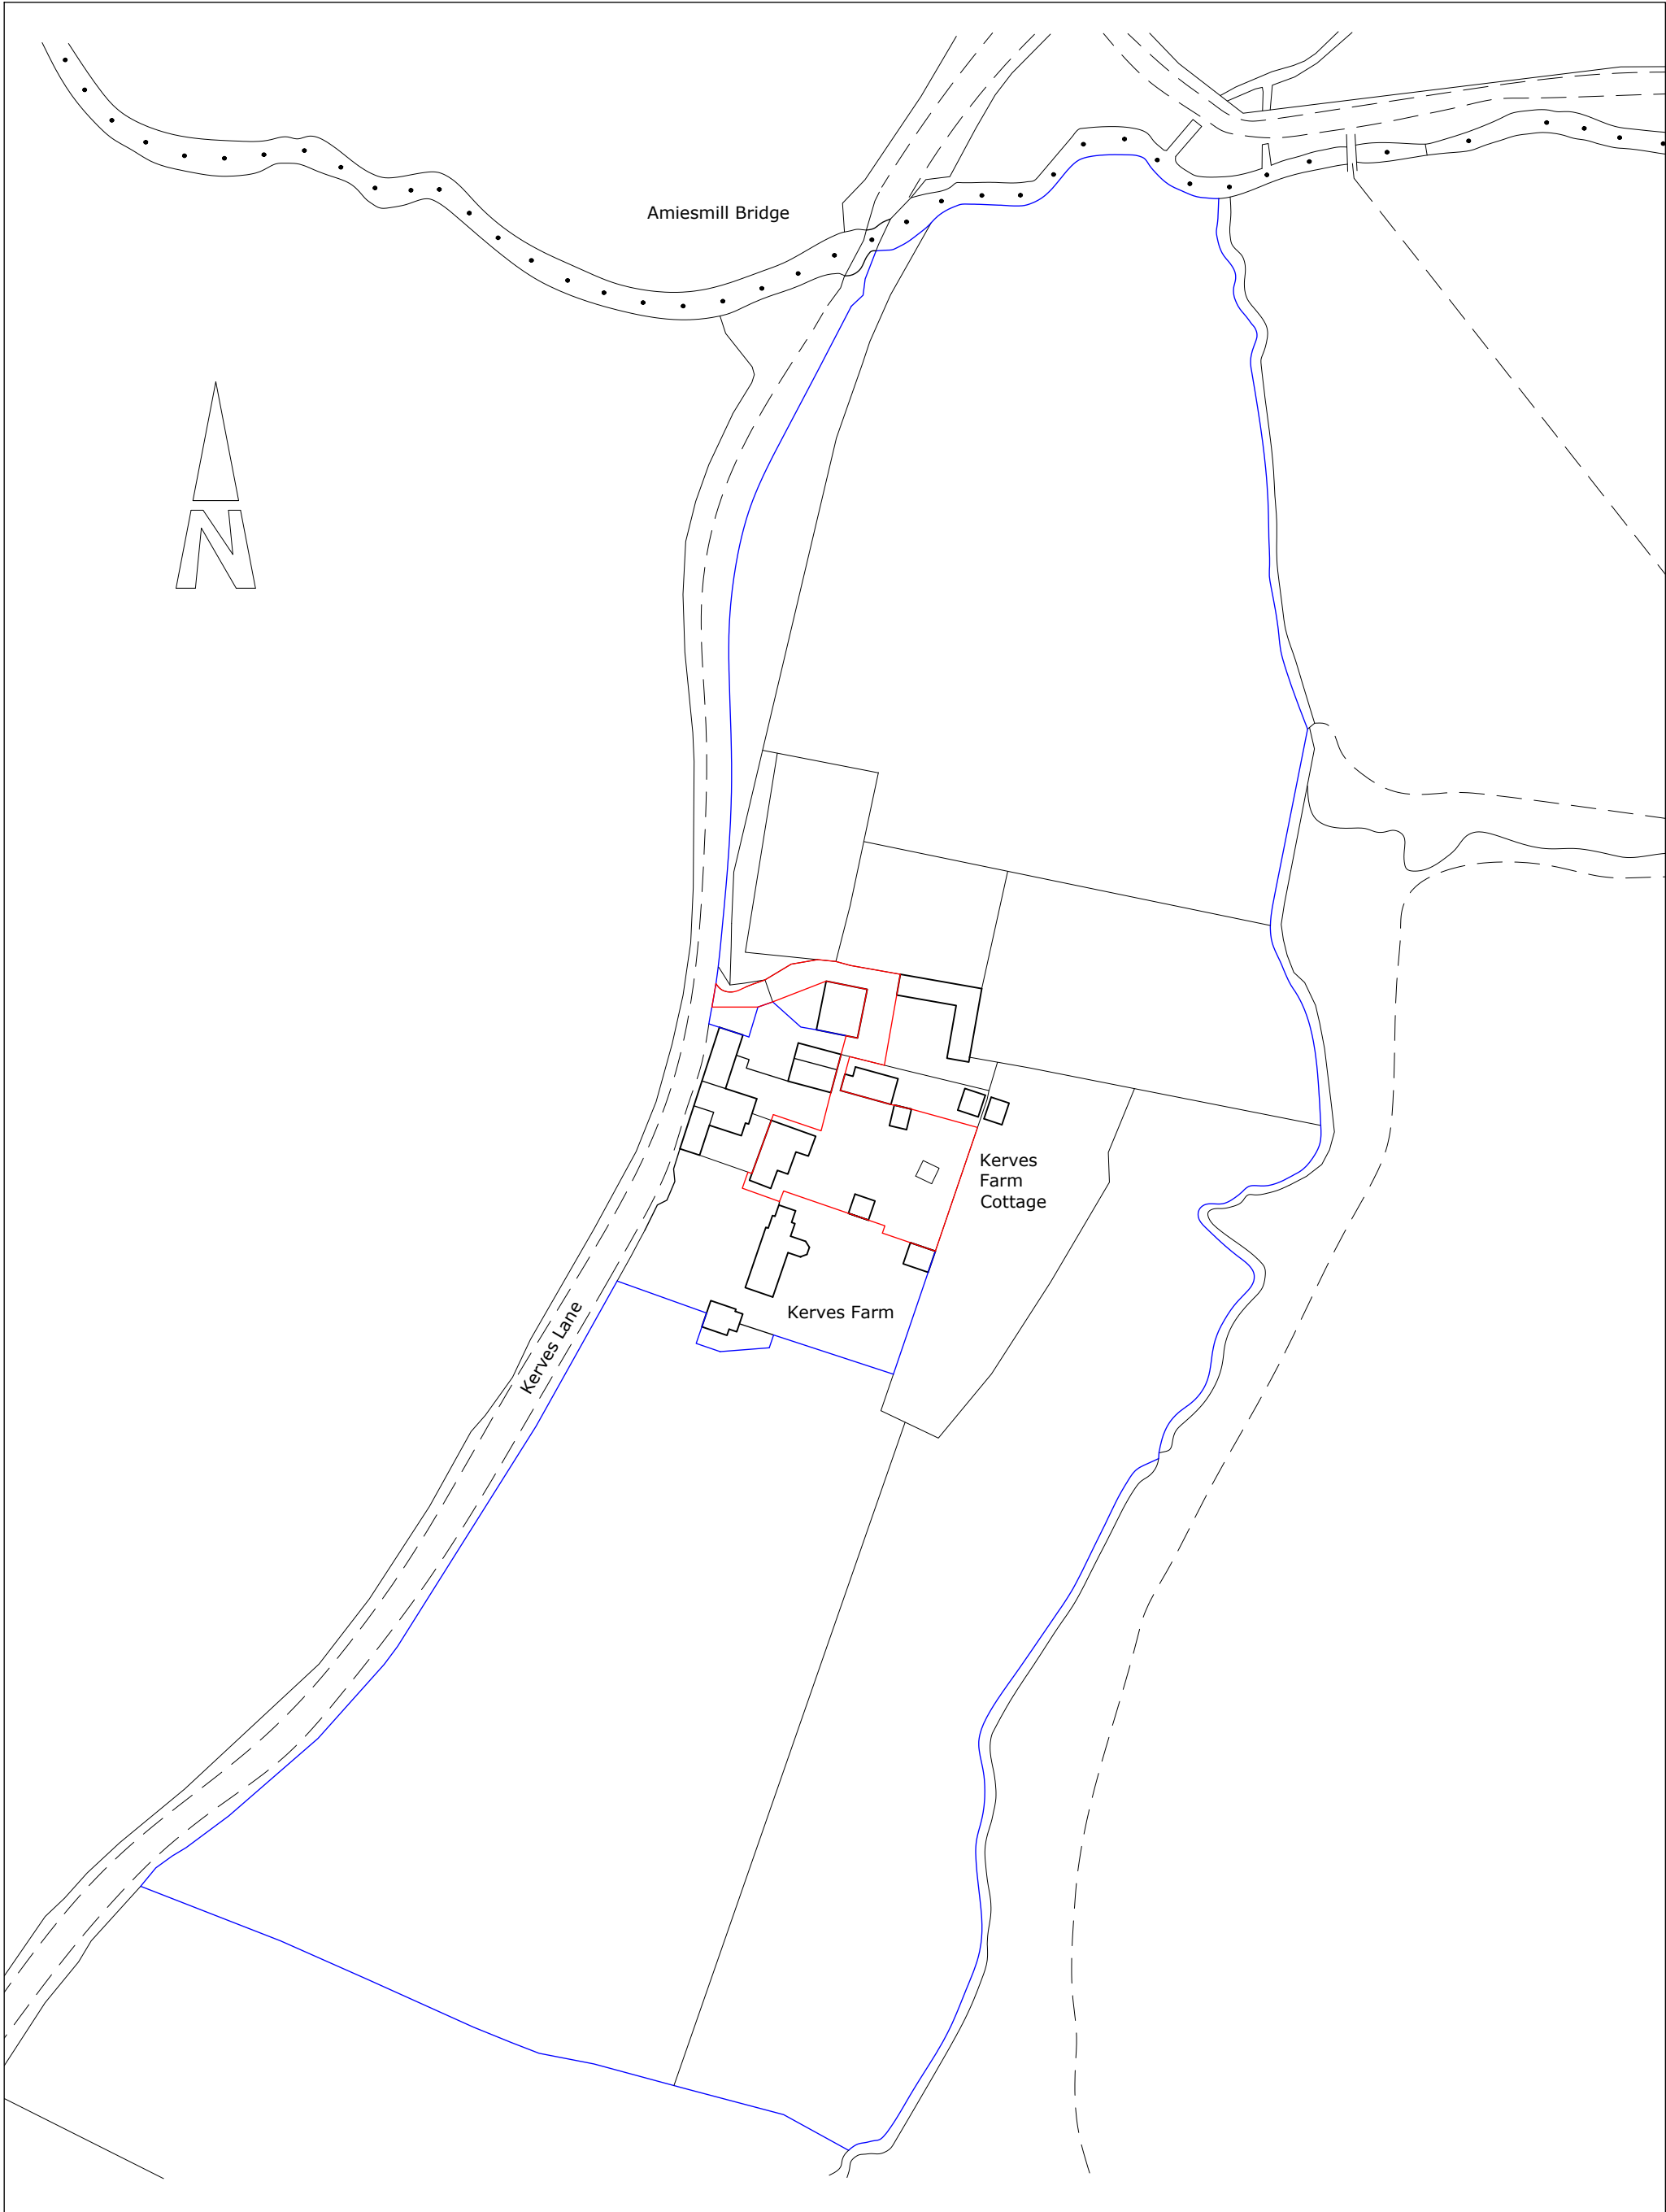

Proposed dormer extensions to the rear (west) elevation).	Location plan Kerves Farm Cottage Kerves Lane Horsham West Sussex RH13 6RJ	Plan No: PL/670/04 Scale: 1:1250	Drawing size: A3	
			Scale 0 10 20 30 40 50 60	