



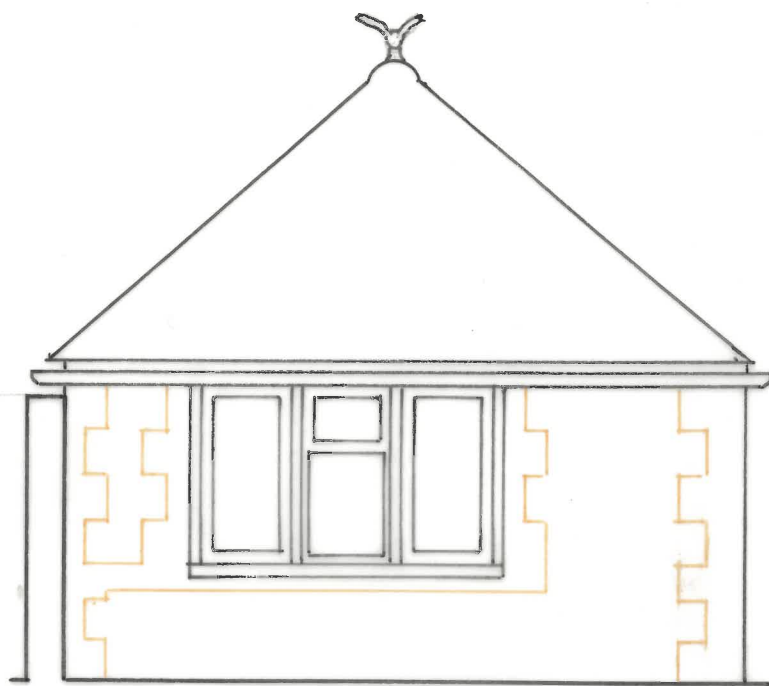

END ELEVATION.



SIDE ELEVATION.

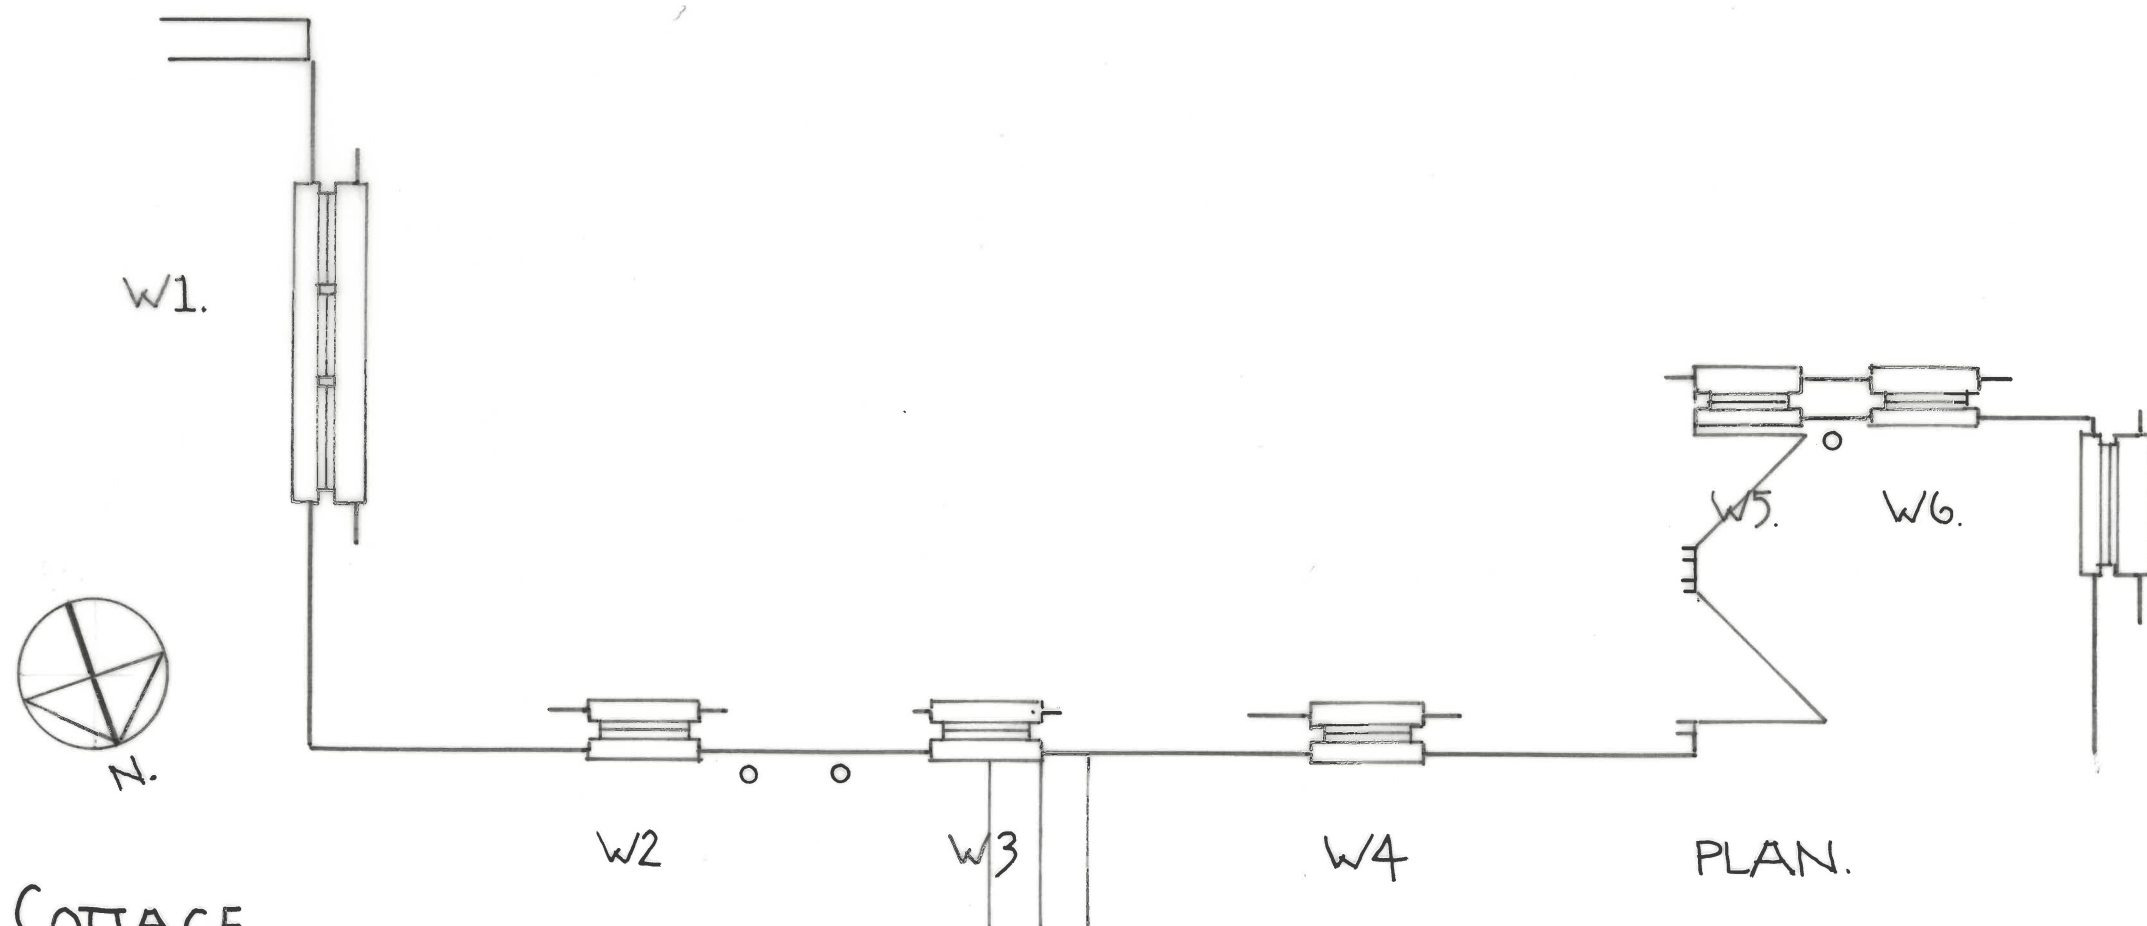

BELTANE [APRIL] COTTAGE.
29 CHURCH STREET. STEYNING.

DRG. 01. SCALE 1:40

