
Mount House Site/Block Plan V2

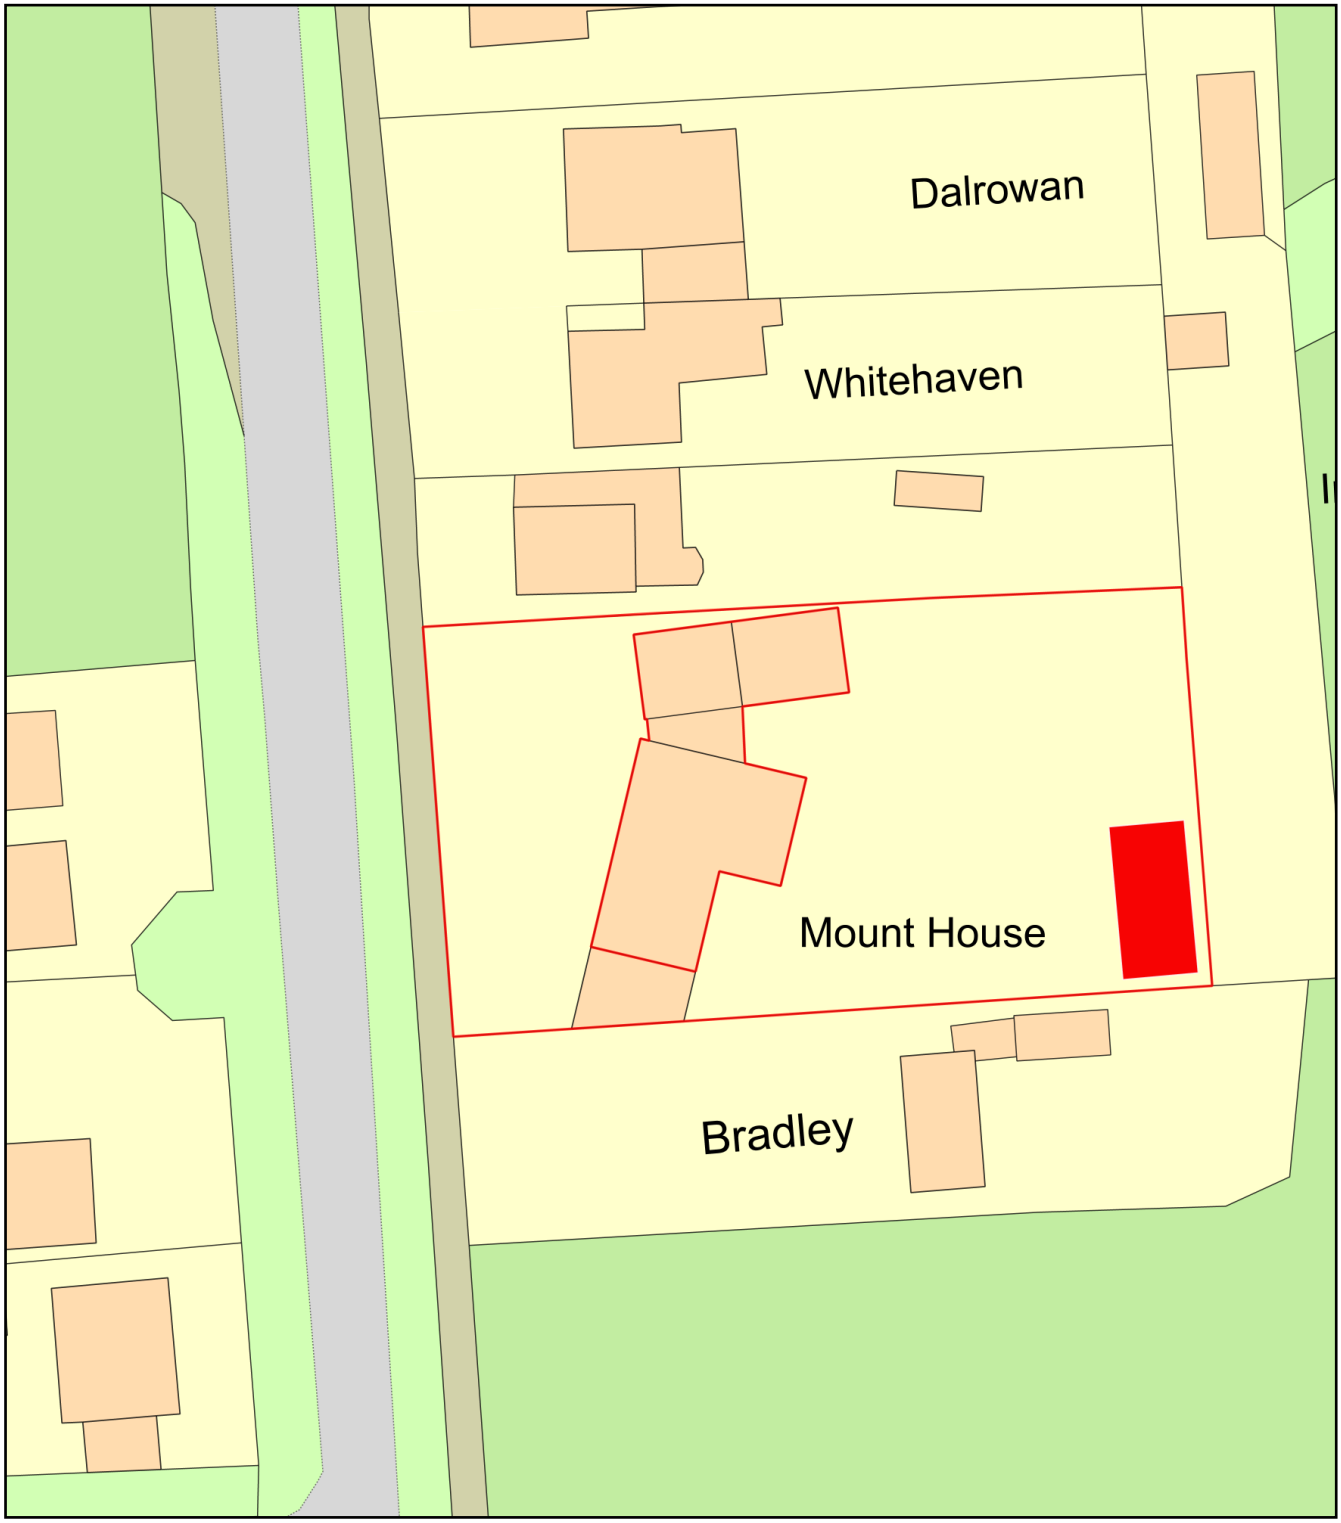

0 20
Metres

N

ReQuestaPlan

Plan Produced for:	Timber Rooms Ltd
Date Produced:	03 Nov 2026
Plan Reference Number:	TQRQM26307141342796
Scale:	1:500 @ A4

© Crown copyright and database rights 2025 OS 100042766