
EXISTING

SCALE BAR 1:1250

0 25 50 100

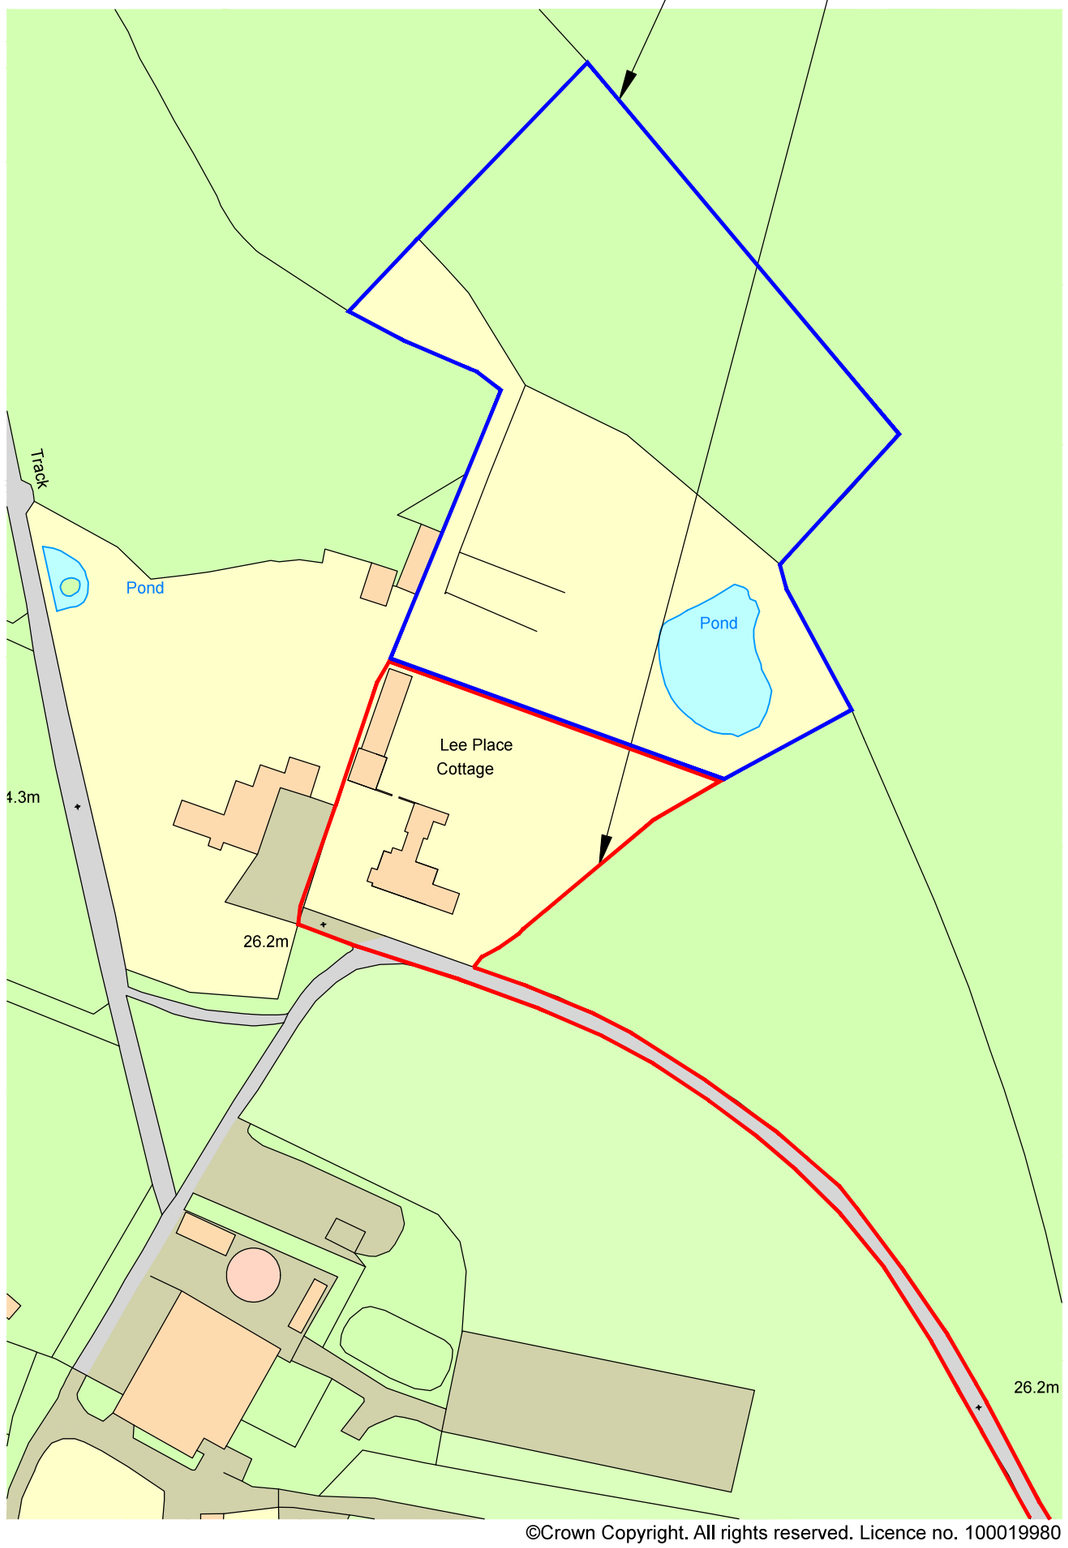


©Crown Copyright. All rights reserved. Licence no. 100019980

LOCATION PLAN 1:1250 @ A3

EXISTING

SCALE BAR 1:500

0 10 20 50

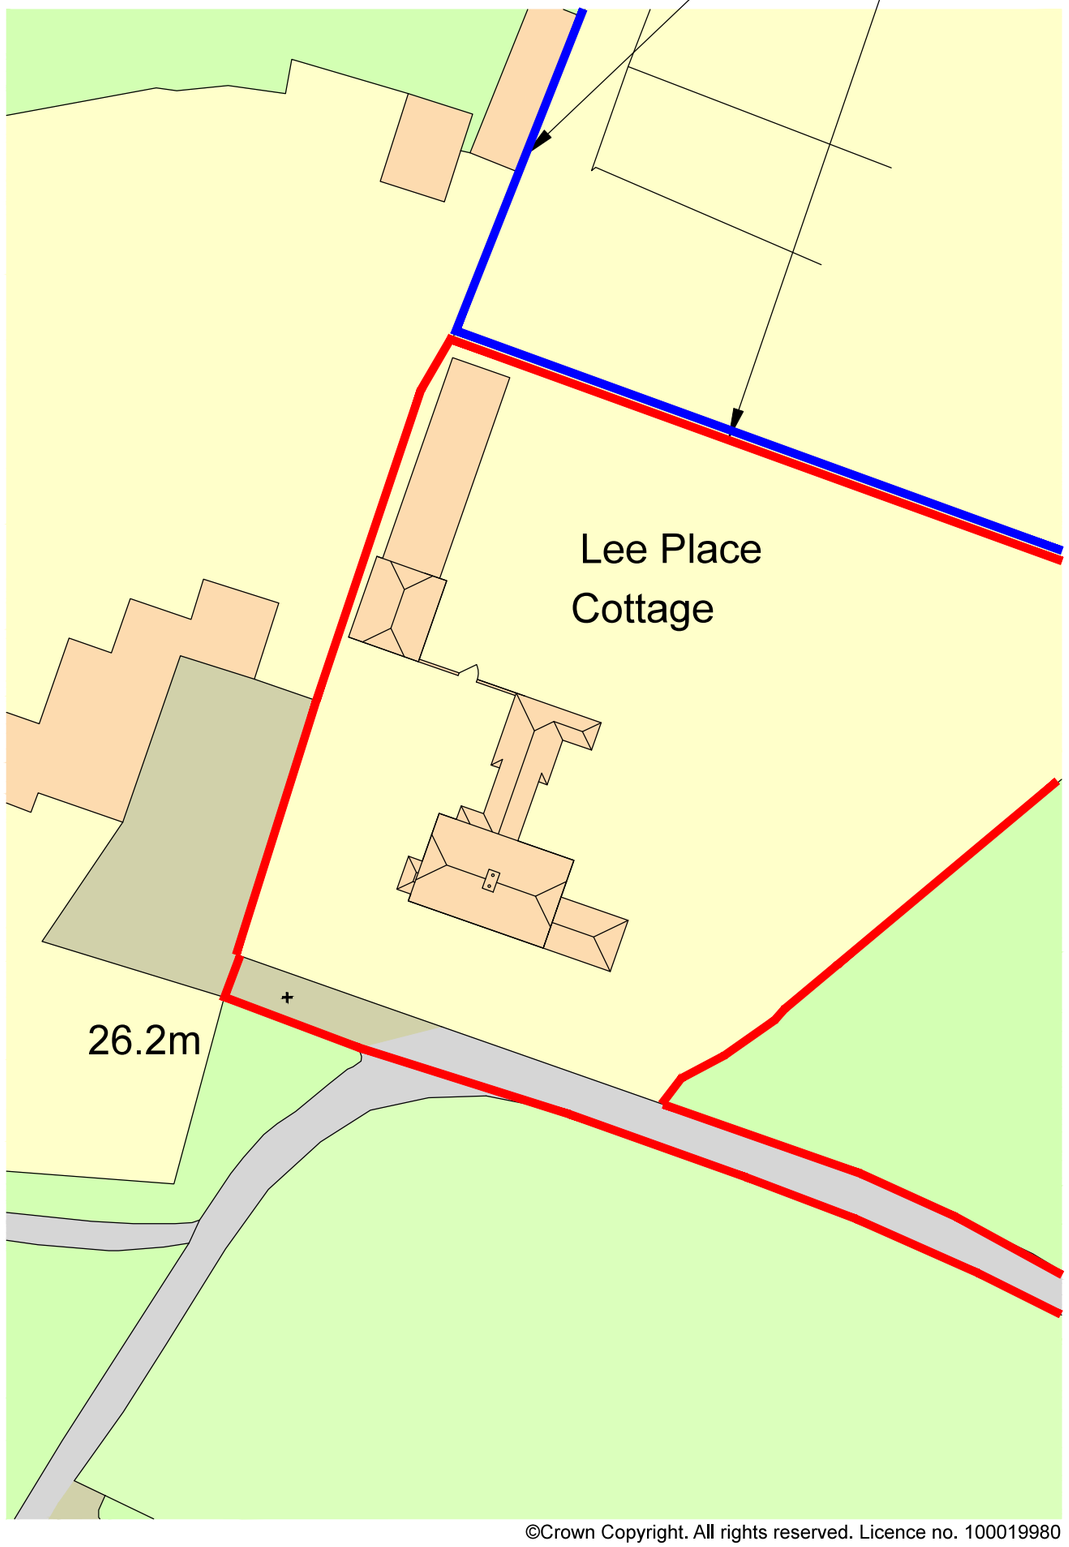

©Crown Copyright. All rights reserved. Licence no. 100019980

SITE PLAN 1:500 @ A3

EXISTING

© jbarchitecture, all rights reserved.
Use figured dimensions only.
All dimensions are to be checked on site before any work is carried out. Please contact the Architect immediately regarding any discrepancies discovered on site.

Rev.	Notes	Date
	PLANNING ISSUE	16.10.17

JB ARCHITECTURE
The Bricks, Manor Farm Barns
Chichester, West Sussex,
PO20 7PL

T: 01243 785342
E: admin@jbarch.co.uk
W: www.jbarch.co.uk

Project
Lee Place Cottage
Blackgate Lane
Pulborough
RH20 1DF

Drawing
Existing
Location & Site Plan

Drawn By	Scale
NSE	@ A3
Date: May 2017	Revision

Drawing No.
10051 - DPA - 01