

wps planning

planning - design

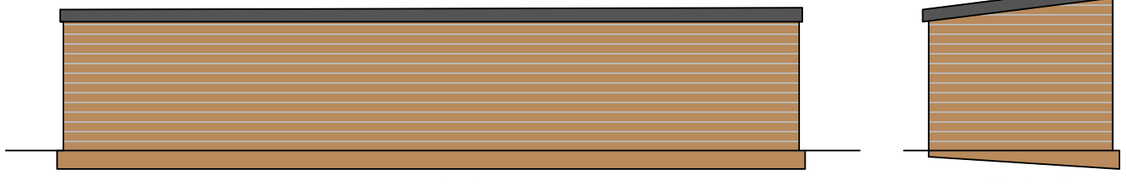


rear elevation


side elevation

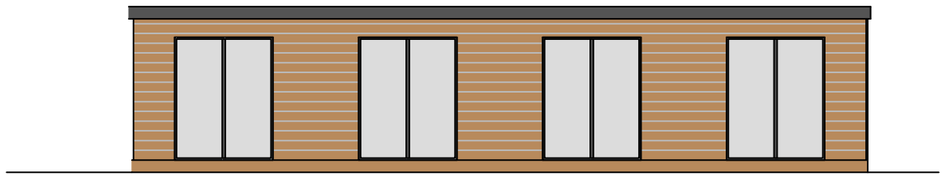

front elevation

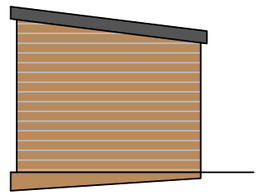

side elevation

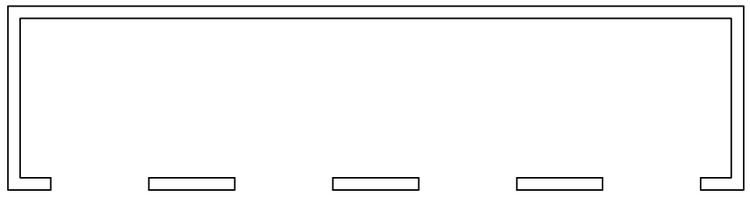

floor plan

0 2.5

proposed gym building - cottesmore golf & country club, buchan hill - proposed elevations - drawing no. 146/2026/5 - scale 1:100 @a3