JARVIS, JARVIS LANE, STEYNING
PROPOSED

GENERAL NOTES

Dimensions to be checked on site before commencing work. Any discrepancies shall be reported to the architect immediately.

Do not scale from these drawings except for planning purposes. Use figured dimensions only.

ACCOMPANYING DOCUMENTATION

All details shown on Helyer Davies Architects drawings are to be read in conjunction with the project specification and other consultants drawings and details.

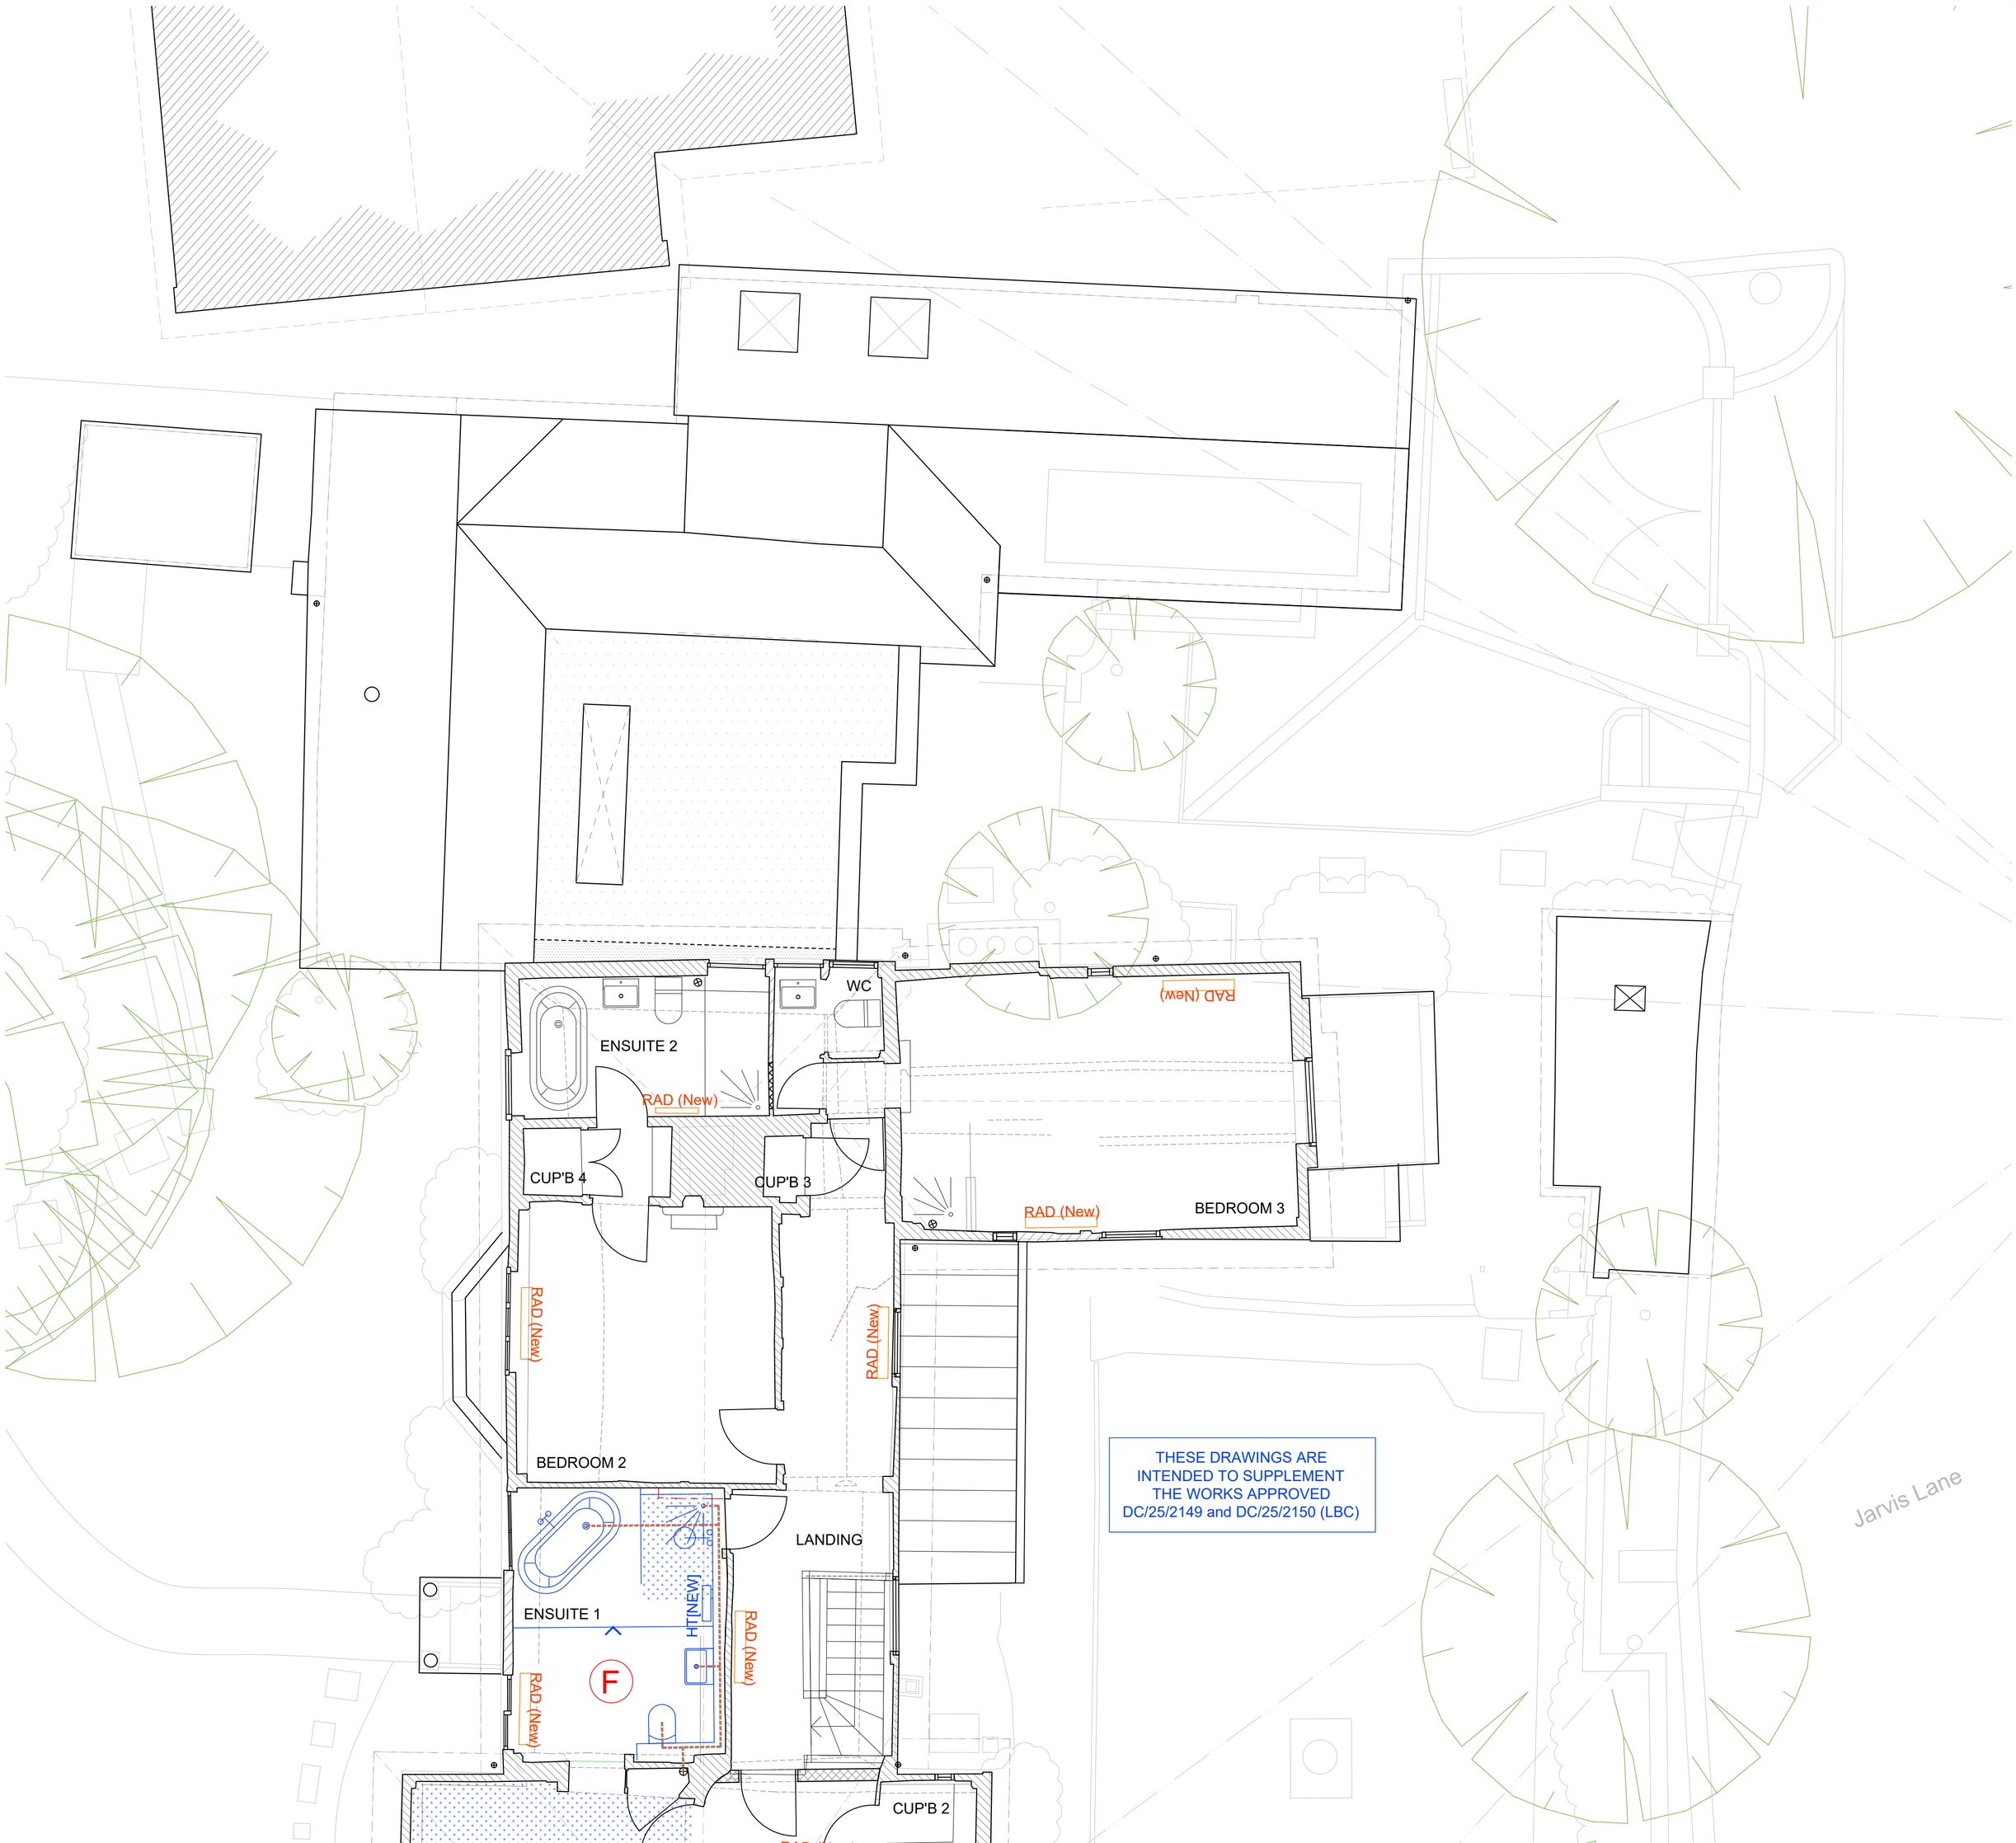

FIRST FLOOR
1:50

N

1 0 1 2 3 4 5m
1:50

REV	DATE	AMENDMENT	DRAWN
*			

Helyer Davies Architects

www.hdarchitects.co.uk
mail@hdarchitects.co.uk
01243 370 715

Unit 1 The Old Flour Mill . Queen St
Emsworth . PO10 7BT

PROJECT
Jarvis
Jarvis Lane, Steyning

DRAWING
Proposed First Floor
Oct26 LBC
.

SCALE
As noted @A1

DATE
Dec-25

DRAWN
TW

DRAWING No.
25050 - 21

REV
*