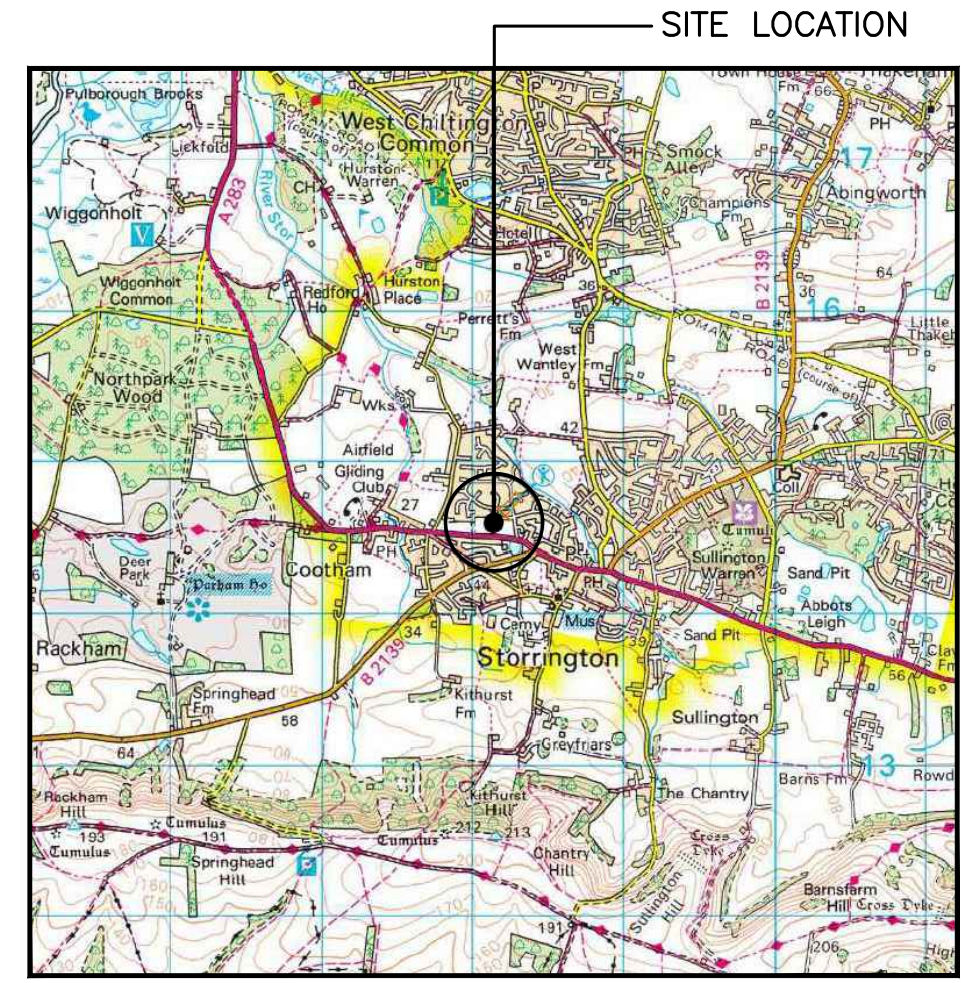

SITE LOCATION
(Scale 1:50000)

Ordnance Survey map extract based upon Landranger map series with the permission of the controller of His Majesty's Stationery Office Licence No. 100022432 Crown copyright.



SITE PHOTOGRAPH

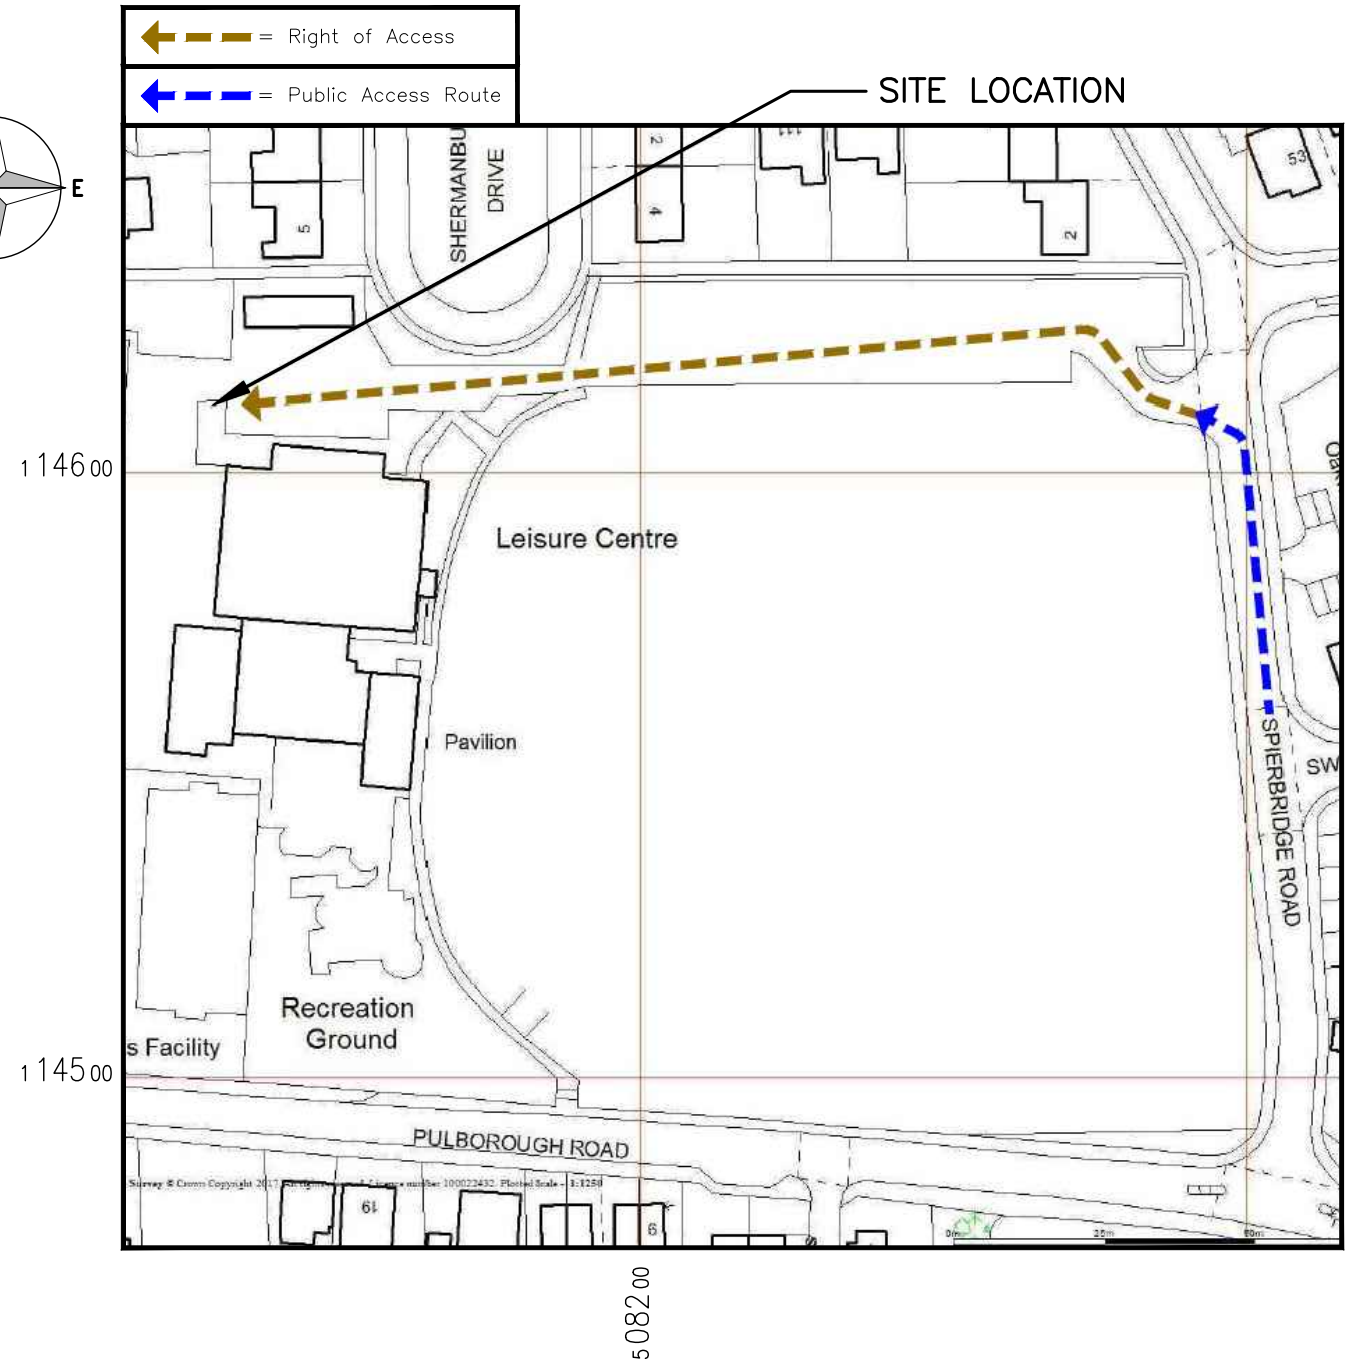

DETAILED SITE LOCATION
(Scale 1:1250)

Based upon Ordnance Survey map extract with the permission of the Controller of His Majesty's Stationery Office. Crown copyright. Licence No. 100022432

0 25m 50m 75m

1:1250

ALL DIMENSIONS ARE IN mm UNLESS NOTED OTHERWISE

N.G.R	E: 508131	N: 114608	

NOTES:

DIRECTIONS TO SITE:
HEADING SOUTH ON THE A24 TAKE THE 3RD EXIT ON THE BIRCHWOOD ROUNDABOUT ONTO THE A283 STORRINGTON ROAD. CONTINUE ON THE A283 INTO STORRINGTON TOWN. TURN RIGHT ONTO SPIERBRIDGE ROAD. THE SITE IS LOCATED ADJACENT THE IMPULSE LEISURE CENTRE BUILDING

REV	MODIFICATION	BY	CH	DATE
A	PLANNING ISSUE	AR	TC	30/07/25

united living
connected
United Living Connected
4 Clearwater, Lingley Mere Business Park, Lingley Green Avenue,
Great Sankey, Warrington, WA5 3UZ
t. 44 (0)151 420 4128
www.unitedliving.co.uk

cornerstone

Cell Name	Opt.
IMPULSE LEISURE CENTRE	A

Cell ID No

CSID	– VF	✓ TEF
234680	–	79182
Project No.	– TM Cell ID	– N/A
23468024	–	–

Site Address / Contact Details

LAND AT CAR PARK AT RECREATION GROUND
SPIERBRIDGE ROAD
STARRINGTON
WEST SUSSEX
RH20 4BG

Drawing Title: SITE LOCATION MAPS

Purpose of issue:	Dwg Rev:
PLANNING	A
Drawing Number: 100	
Surveyed By: CA	Original Sheet Size: A3 — Pack Issue: A
Drawn: AR — Date: 30/07/25	Checked: TC — Date: 30/07/25