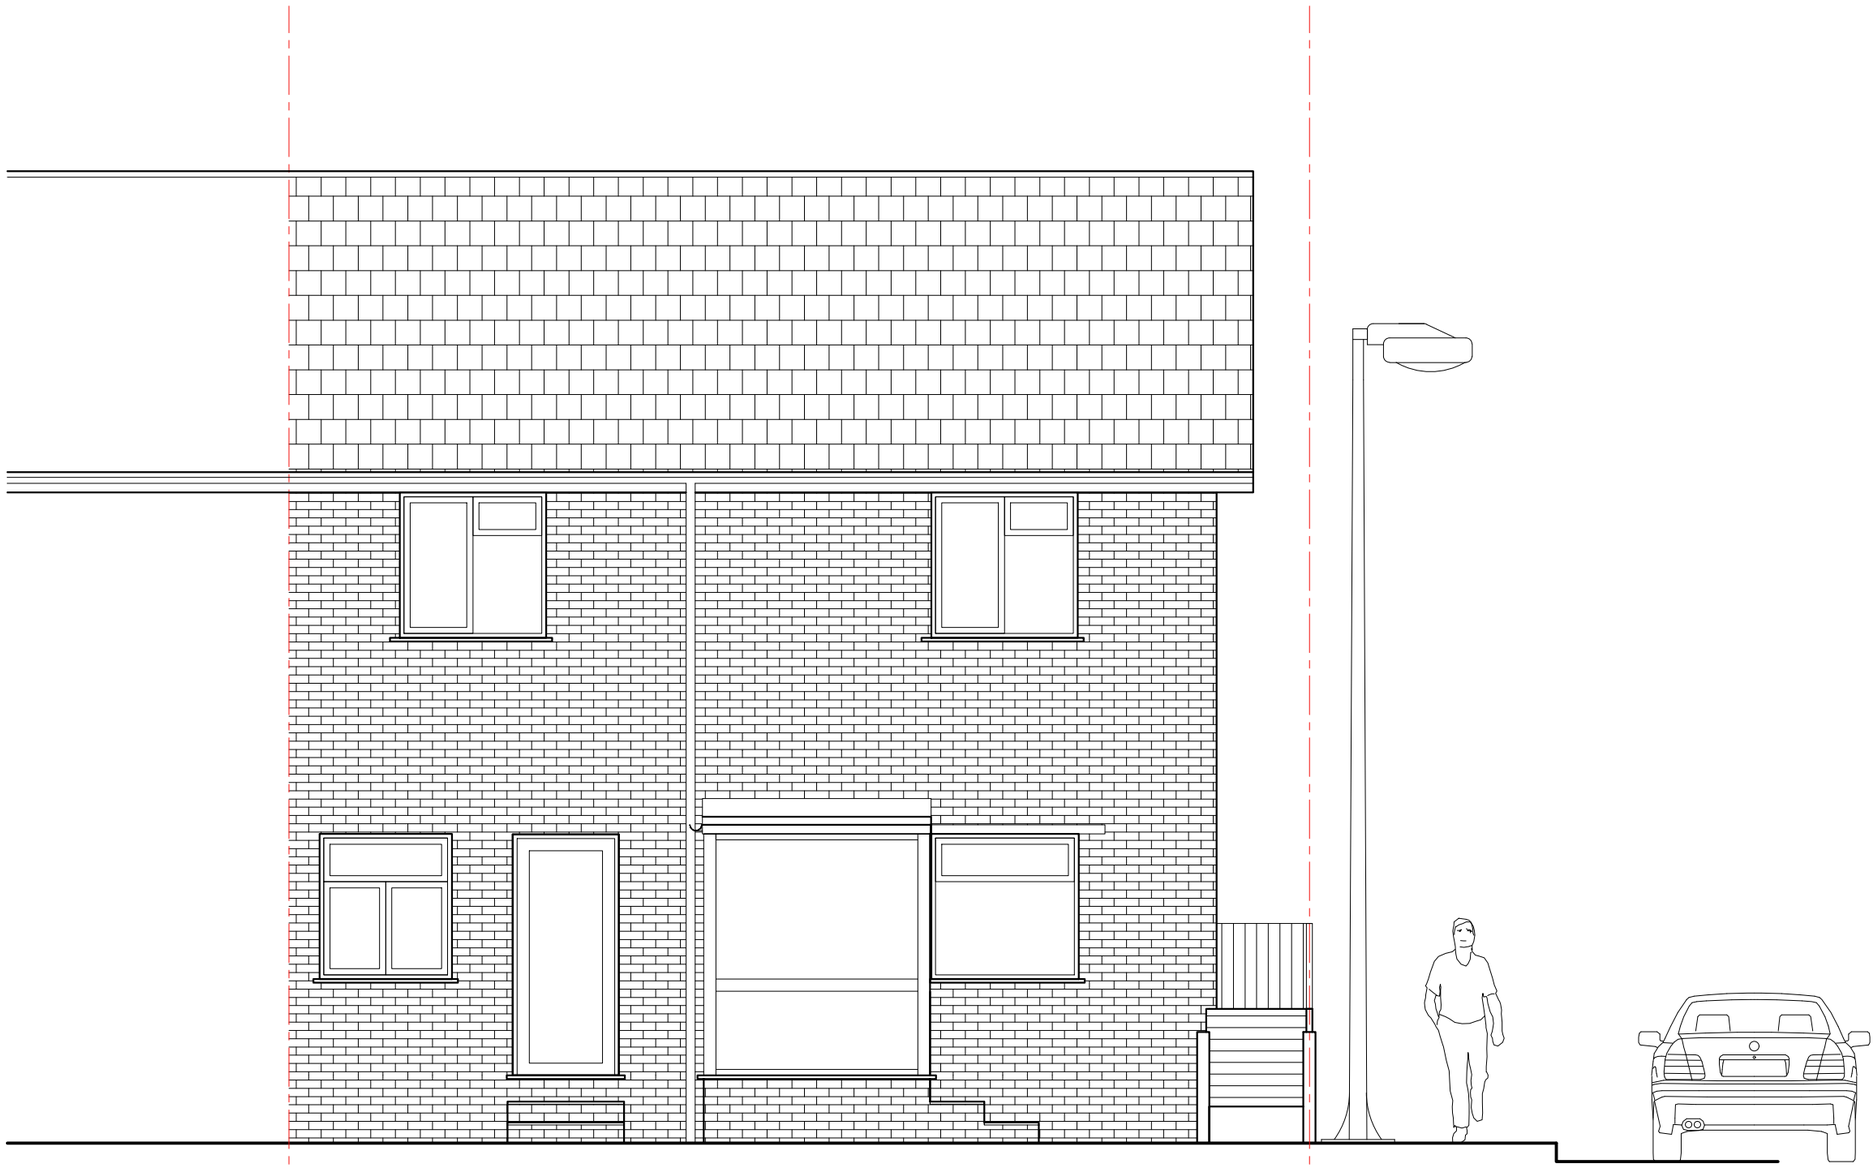


Front Elevation

METRES

0 5

SCALE

rev	date	description

project **13 Nelson Road** **HORSHAM RH12 2JE** client: Mrs Parvathy Bhuvanandran	drawing *WORKS* *EXISTING FRONT ELEVATION*	date *09.09.24* scale @ *A3* *1:100*	job no drwg no *01*