




BLOCK PLAN 1:200

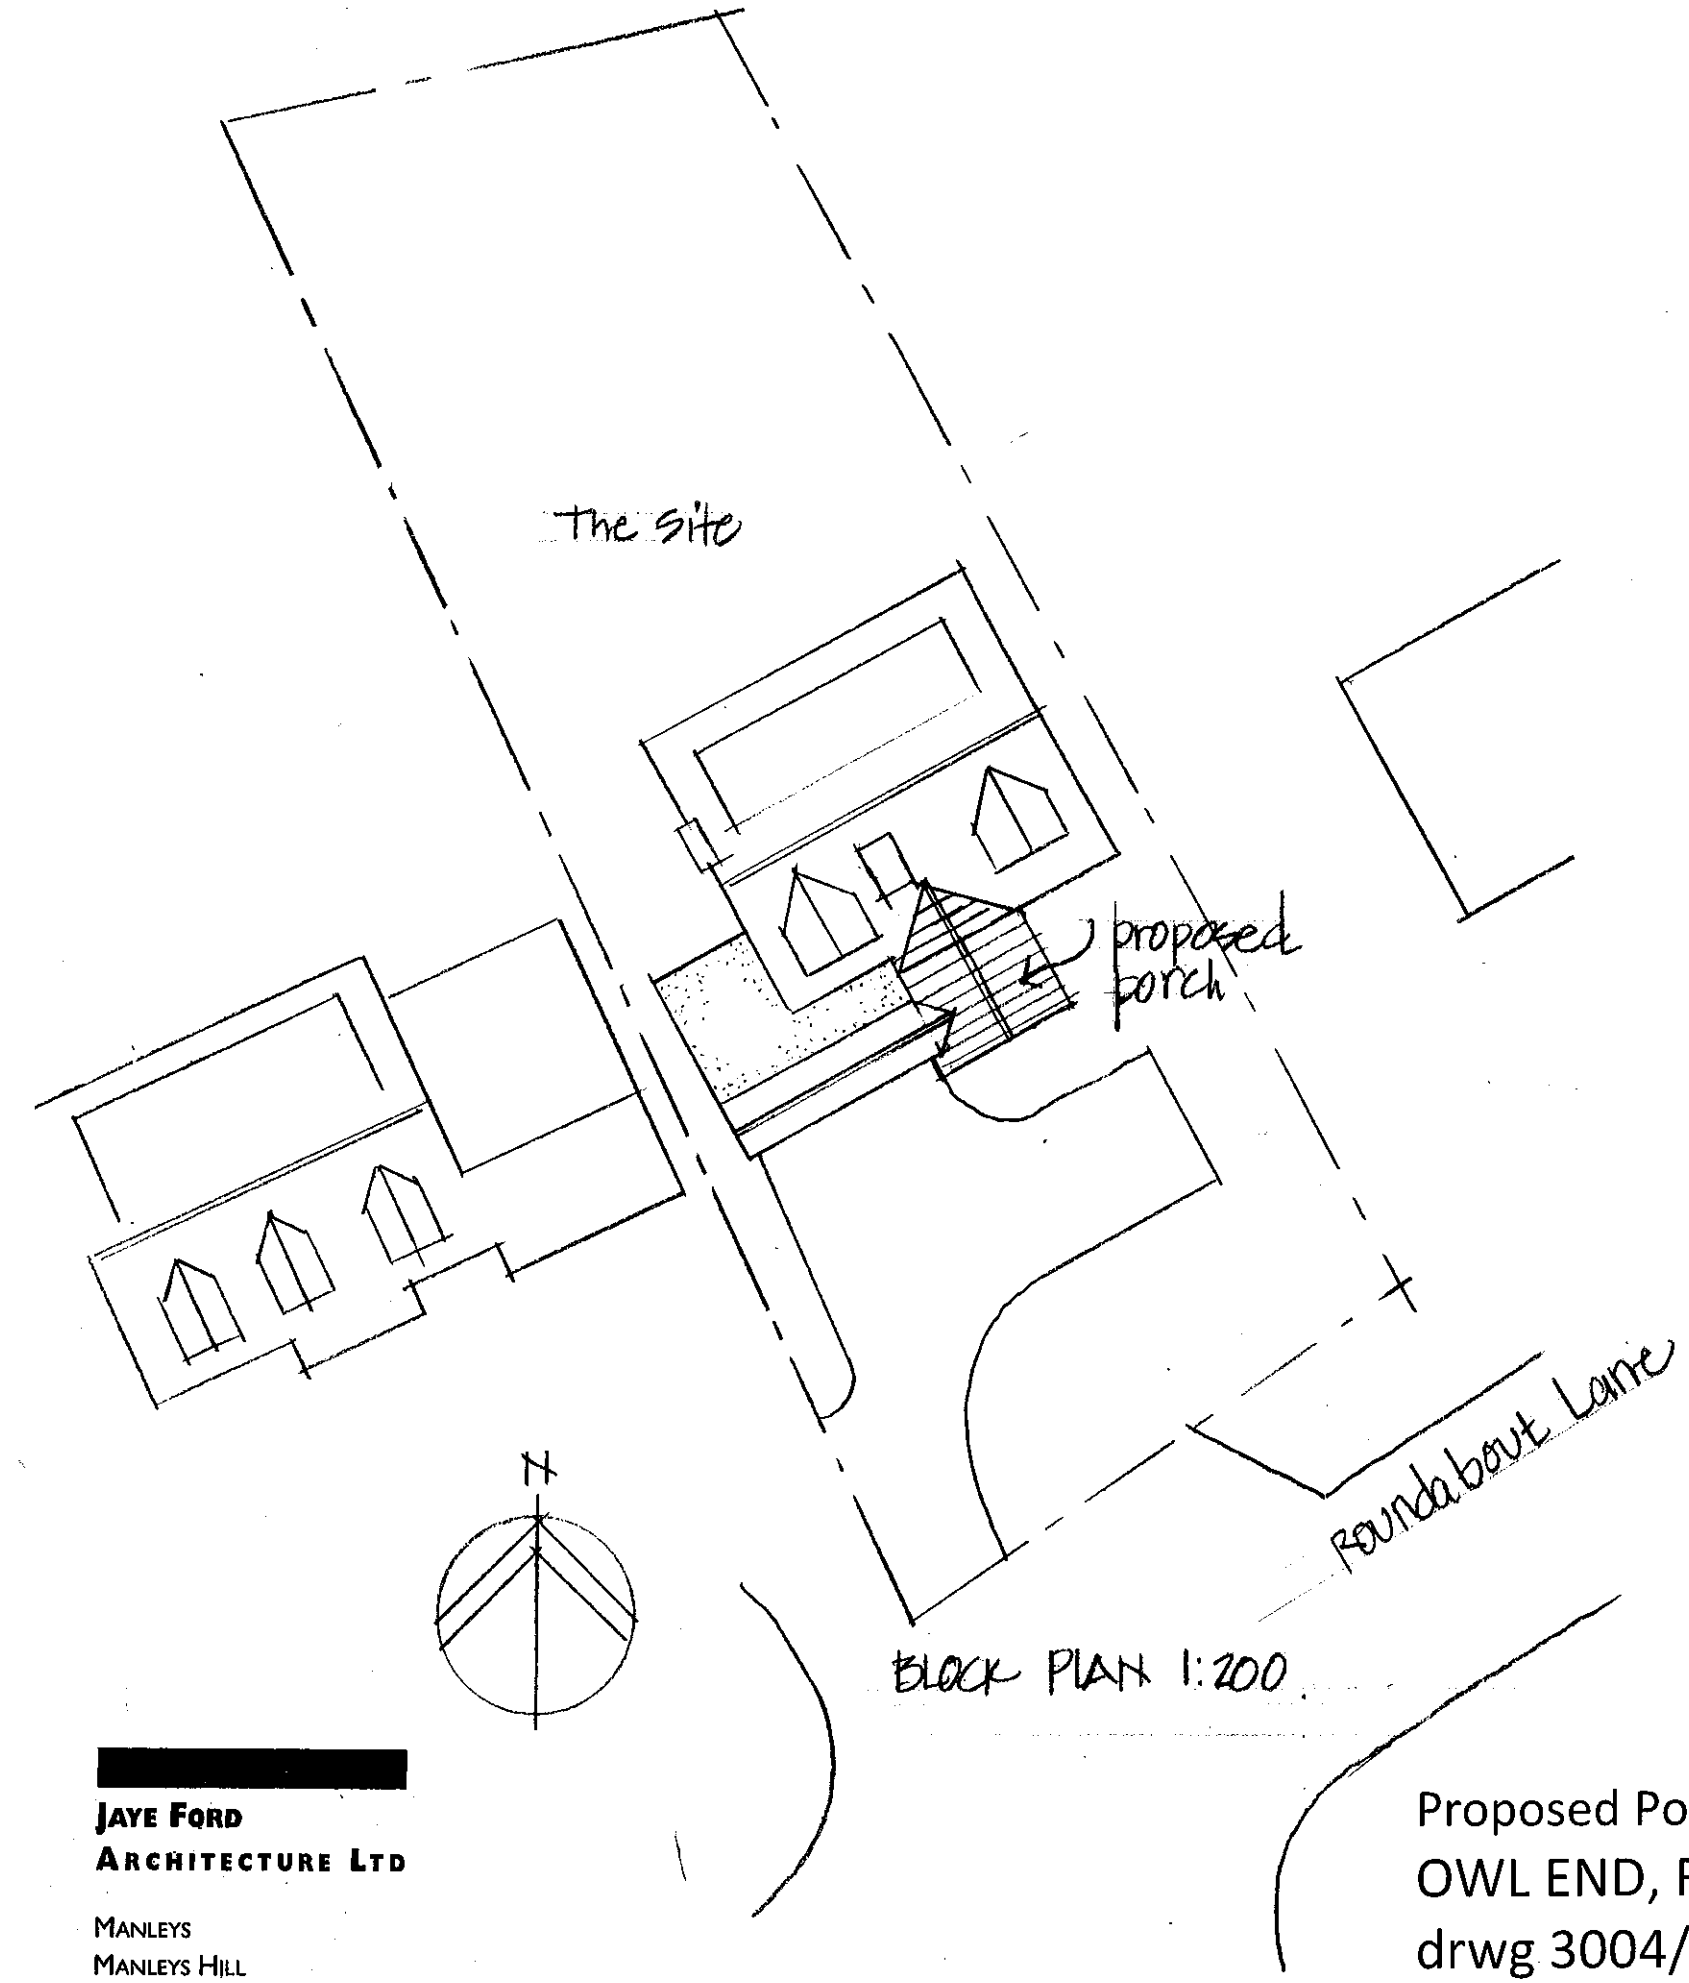

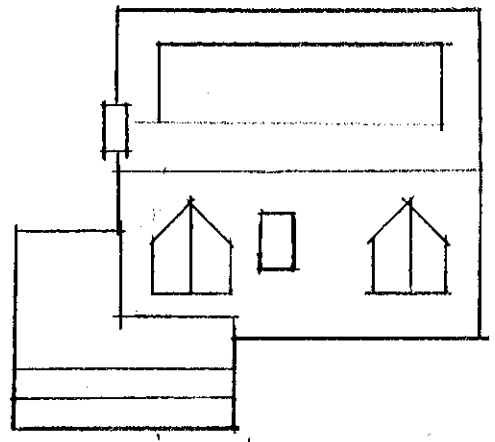

existing roof plan
1:200

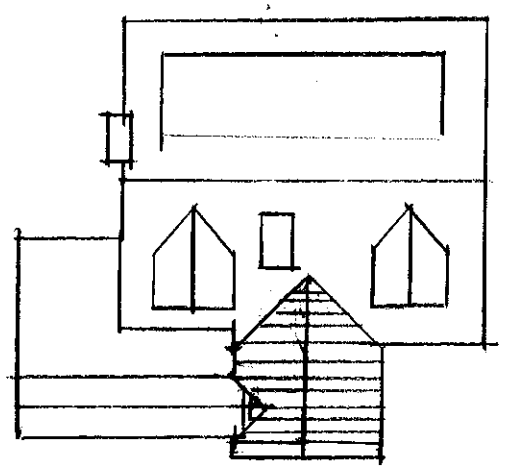

proposed roof plan
1:200

JAYE FORD
ARCHITECTURE LTD

MANLEYS
MANLEYS HILL
STORRINGTON
WEST SUSSEX RH20 4BT
TEL: 01903 745393

Proposed Porch, partial Garage Conversion, and alterations
OWL END, ROUNDABOUT LANE, W CHILTINGTON, W SUSSEX RH20 2RL
drwg 3004/1