
Owl End, Roundabout Lane, RH20 2RL

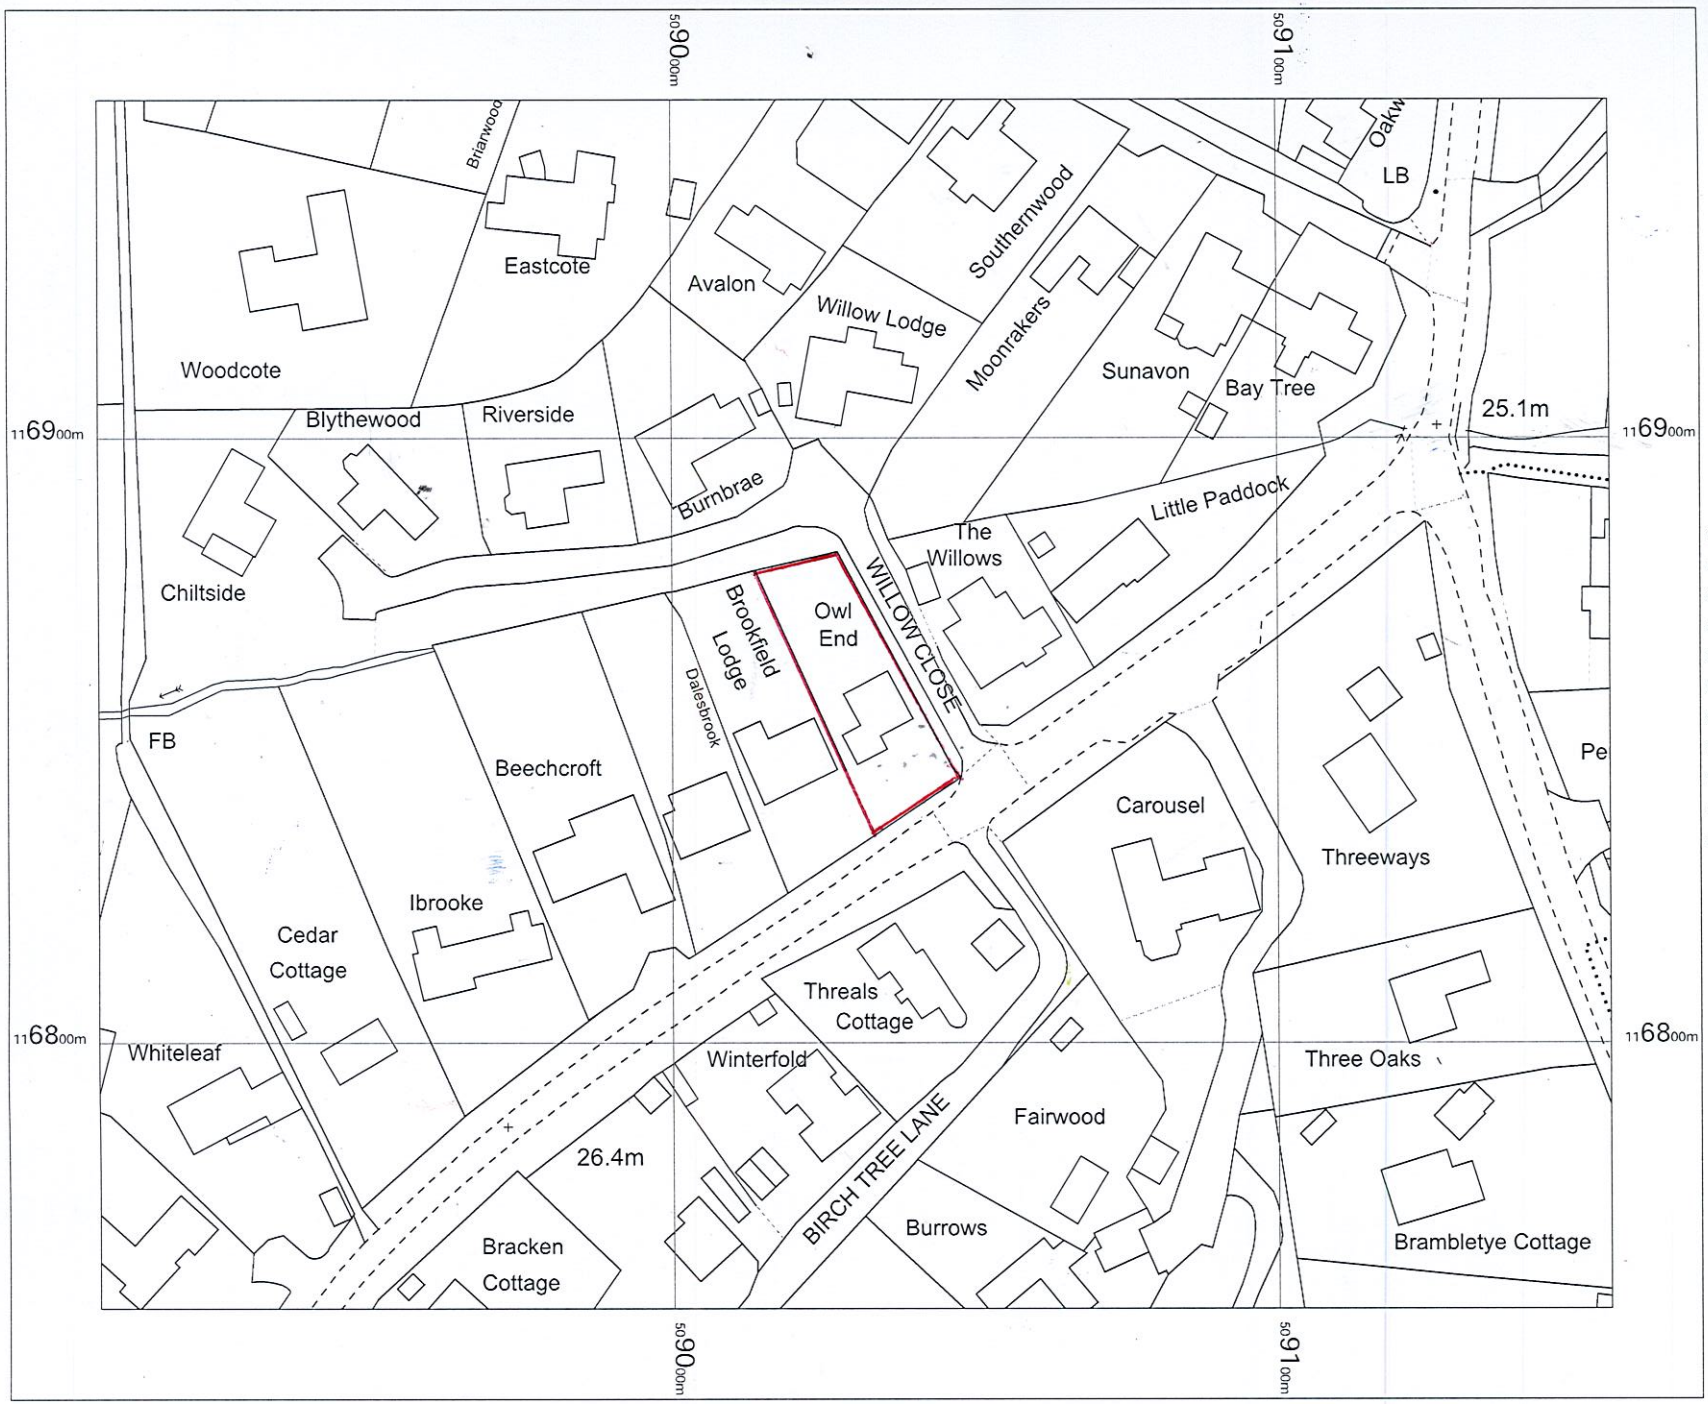

Owl End
Roundabout Lane,
Pulborough,
West Chiltington,
West Sussex
RH20 2RL

N

OS MasterMap 1250/2500/10000 scale
Tuesday, July 1, 2025, ID: MDP-01230209
www.mapdataportal.co.uk

1:1250 scale print at A4, Centre: 509030 E, 116856 N

©Crown Copyright Ordnance Survey. Licence no. 100019980

Ordnance Survey Licensed Data

MAPS@ Aworth
SURVEY CONSULTANTS