

0 1 2 3 4 5 10M 1:100 @A3




Front: southeast elev

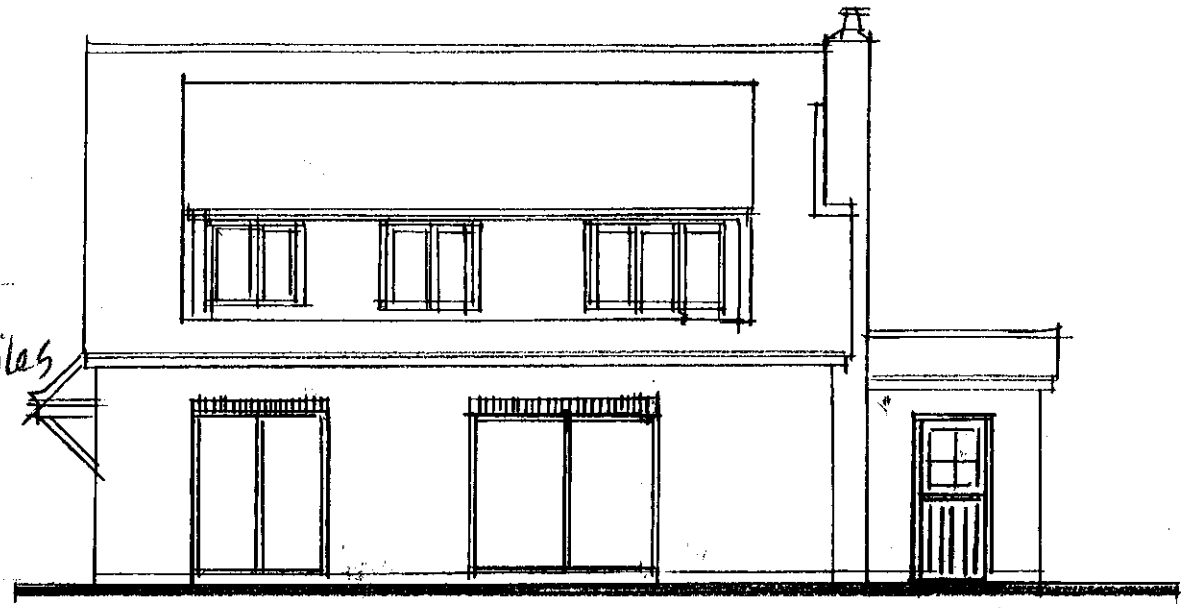

rear- northwest elev

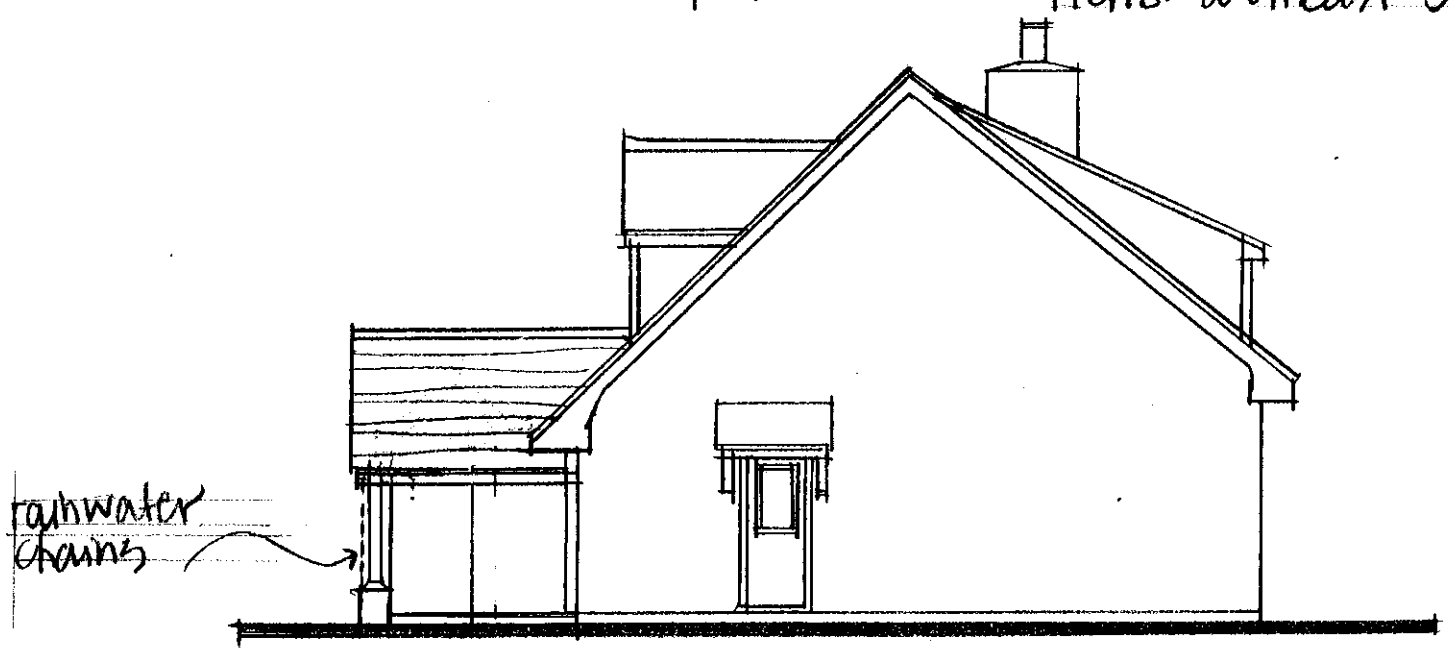

side: northeast elev

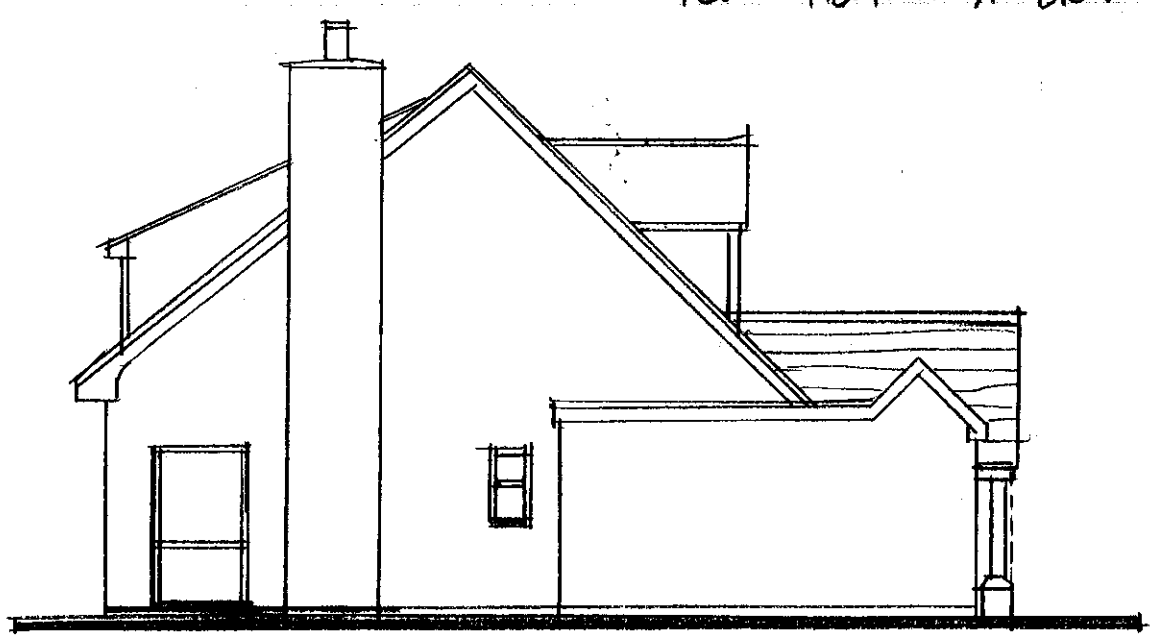

side: southwest elev

JAYE FORD ARCHITECTURE LTD

MANLEYS
MANLEYS HILL
STORRINGTON
WEST SUSSEX RH20 4BT
TEL: 01903 745393

Proposed Porch, partial Garage Conversion, and alterations
OWL END, ROUNDABOUT LANE, W CHILTINGTON, W SUSSEX RH20 2RL
drwg 3004/4