
Drawing status:

Planning

Concept drawings are proposed ideas only and have no consent for construction. Planning drawings are for planning applications. Preliminary drawings are for building control submission. Tender drawings are for pricing enquires. Construction drawings are for construction and means all approvals have been granted.

Notes

All dimensions shown are in millimetres. This drawing is to be read in conjunction with engineers and related documents for the project. A design risk assessment has been prepared, please ask if you require a copy - this has been carried out by a architectural technician. A competent construction worker should prepare a method statement and review the health and safety measures for the duration of the construction works. The property owner and or client instructing the works is responsible for health and safety matters relating to the operatives constructing the premises and and occupants of the building thereafter.

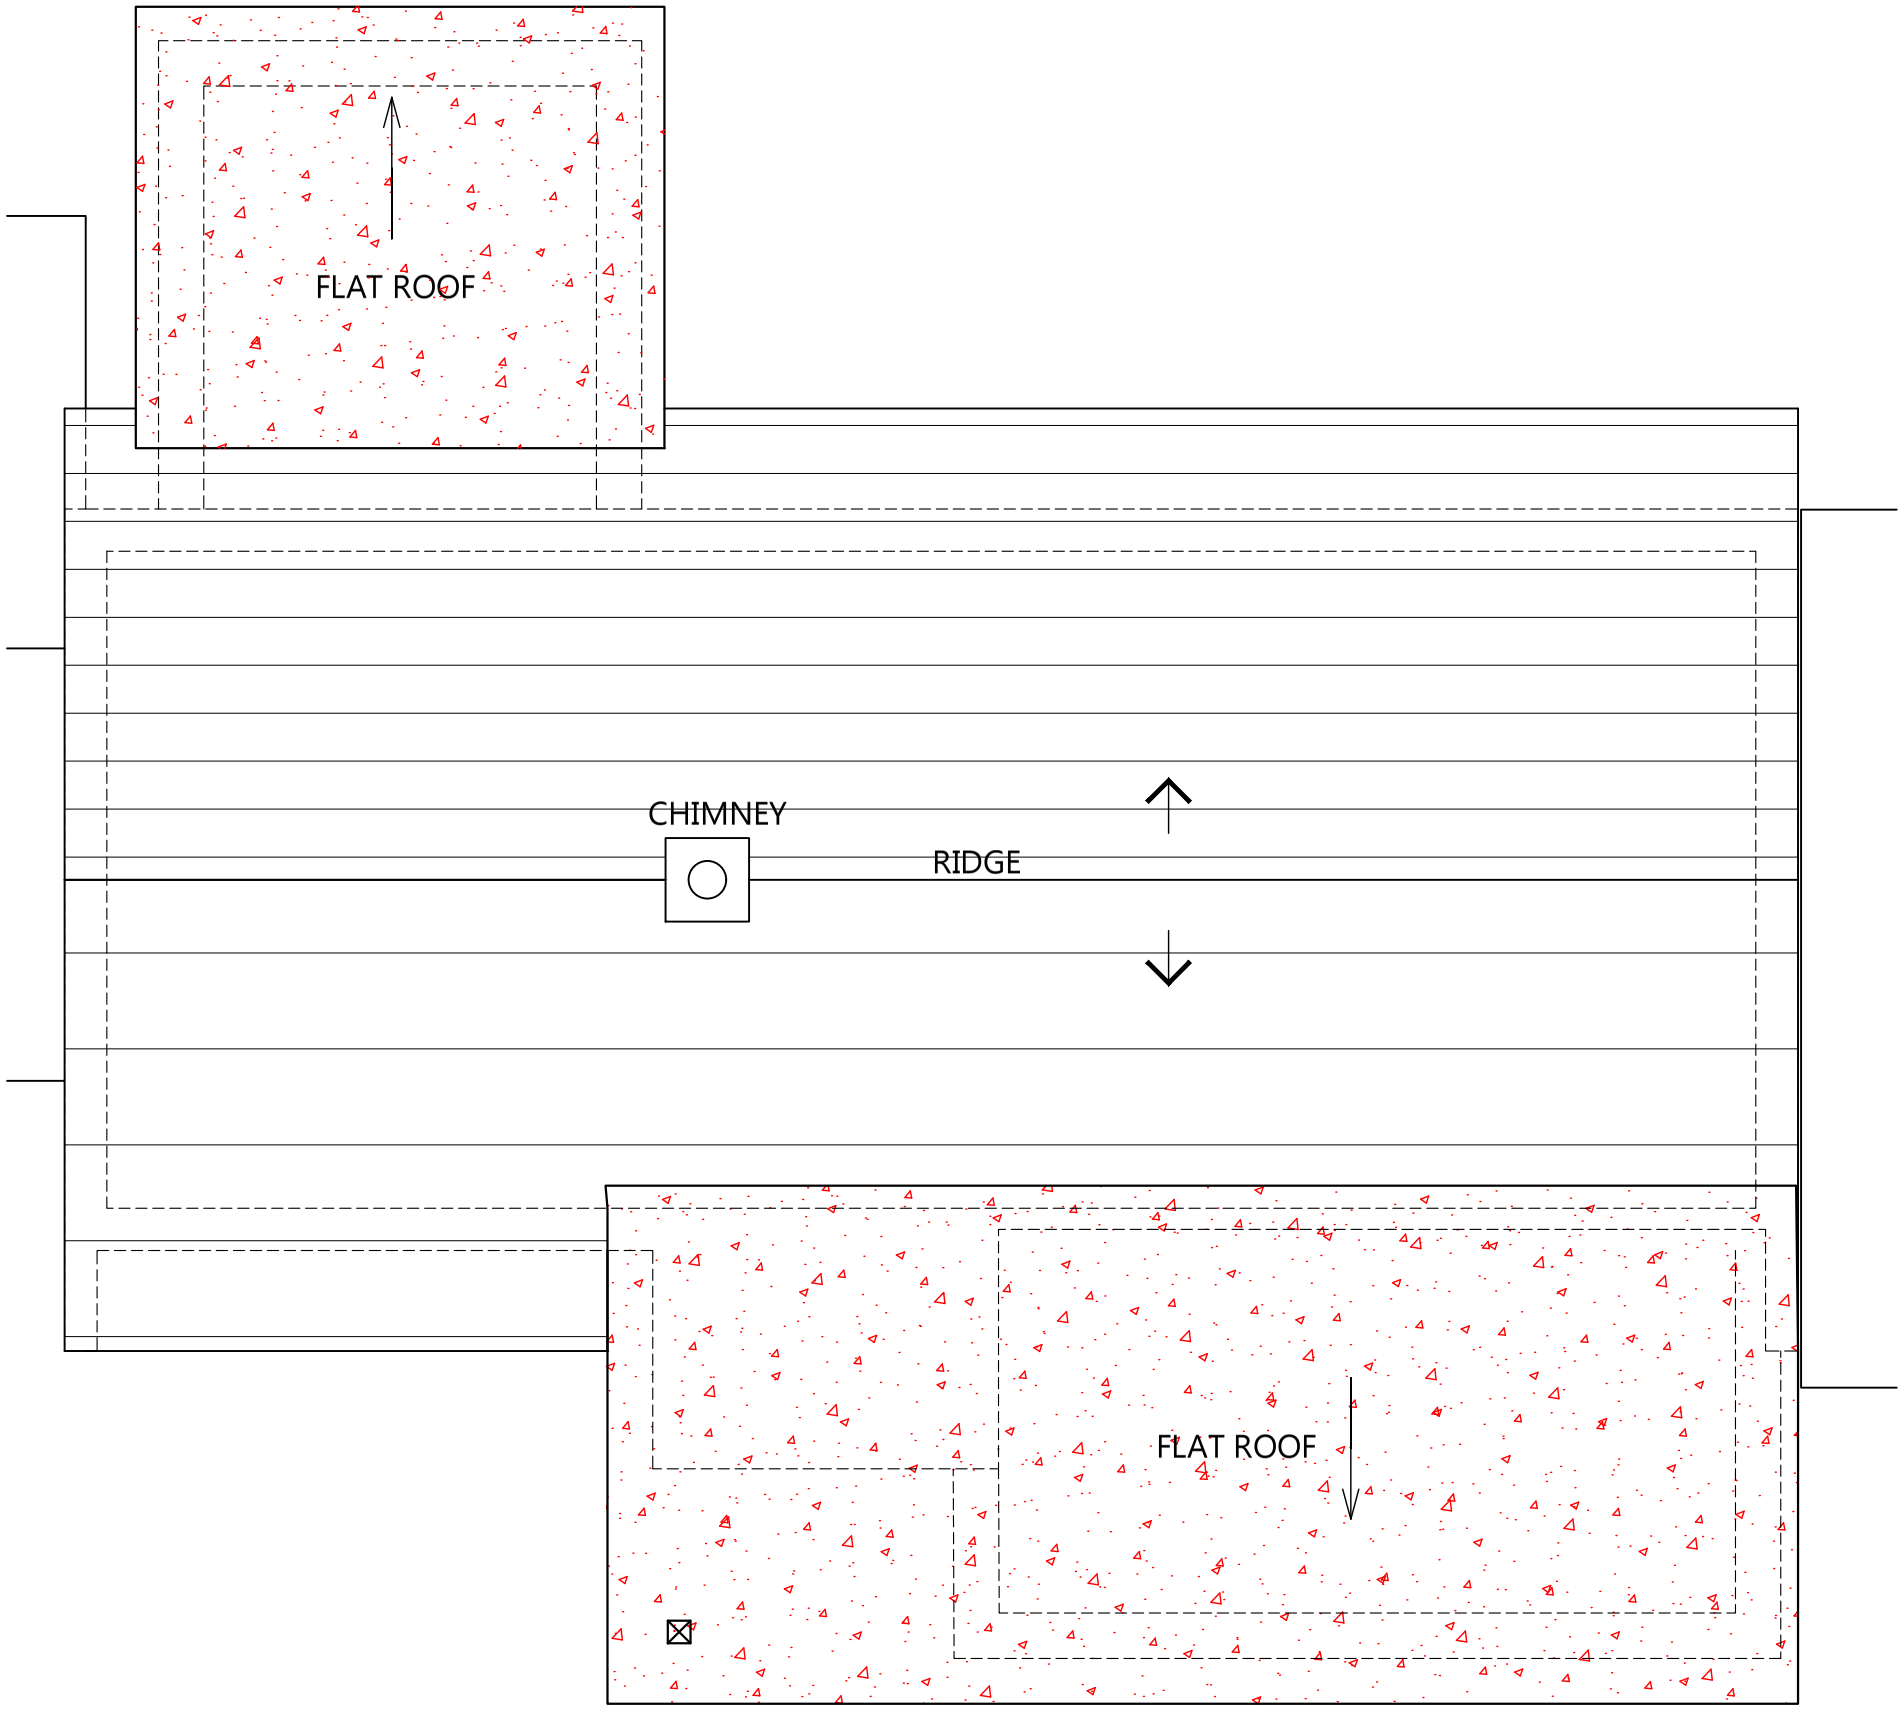

PROPOSED IN RED

0 0.5 2.5

Scale 1:50

Client name:

Mr Hudson

Address:

14 Dale Close, Horsham,
West Sussex, RH12 4JD

Title:

Proposed Roof Plan

Scale:		Paper size:
1:50		A3
Date: FEB 2025	Drawn by: JC	Checked by: JH
Drawing number: DC-T-09 ROOF		Revision: