Notes:
1. All dimensions are in mm and should be checked on site. Any differences should be brought to the attention of Amber.
2. To be read in accordance with the specification and building notes.
3. Contractor should refer to specification and Building Notes as well as drawings for details of construction

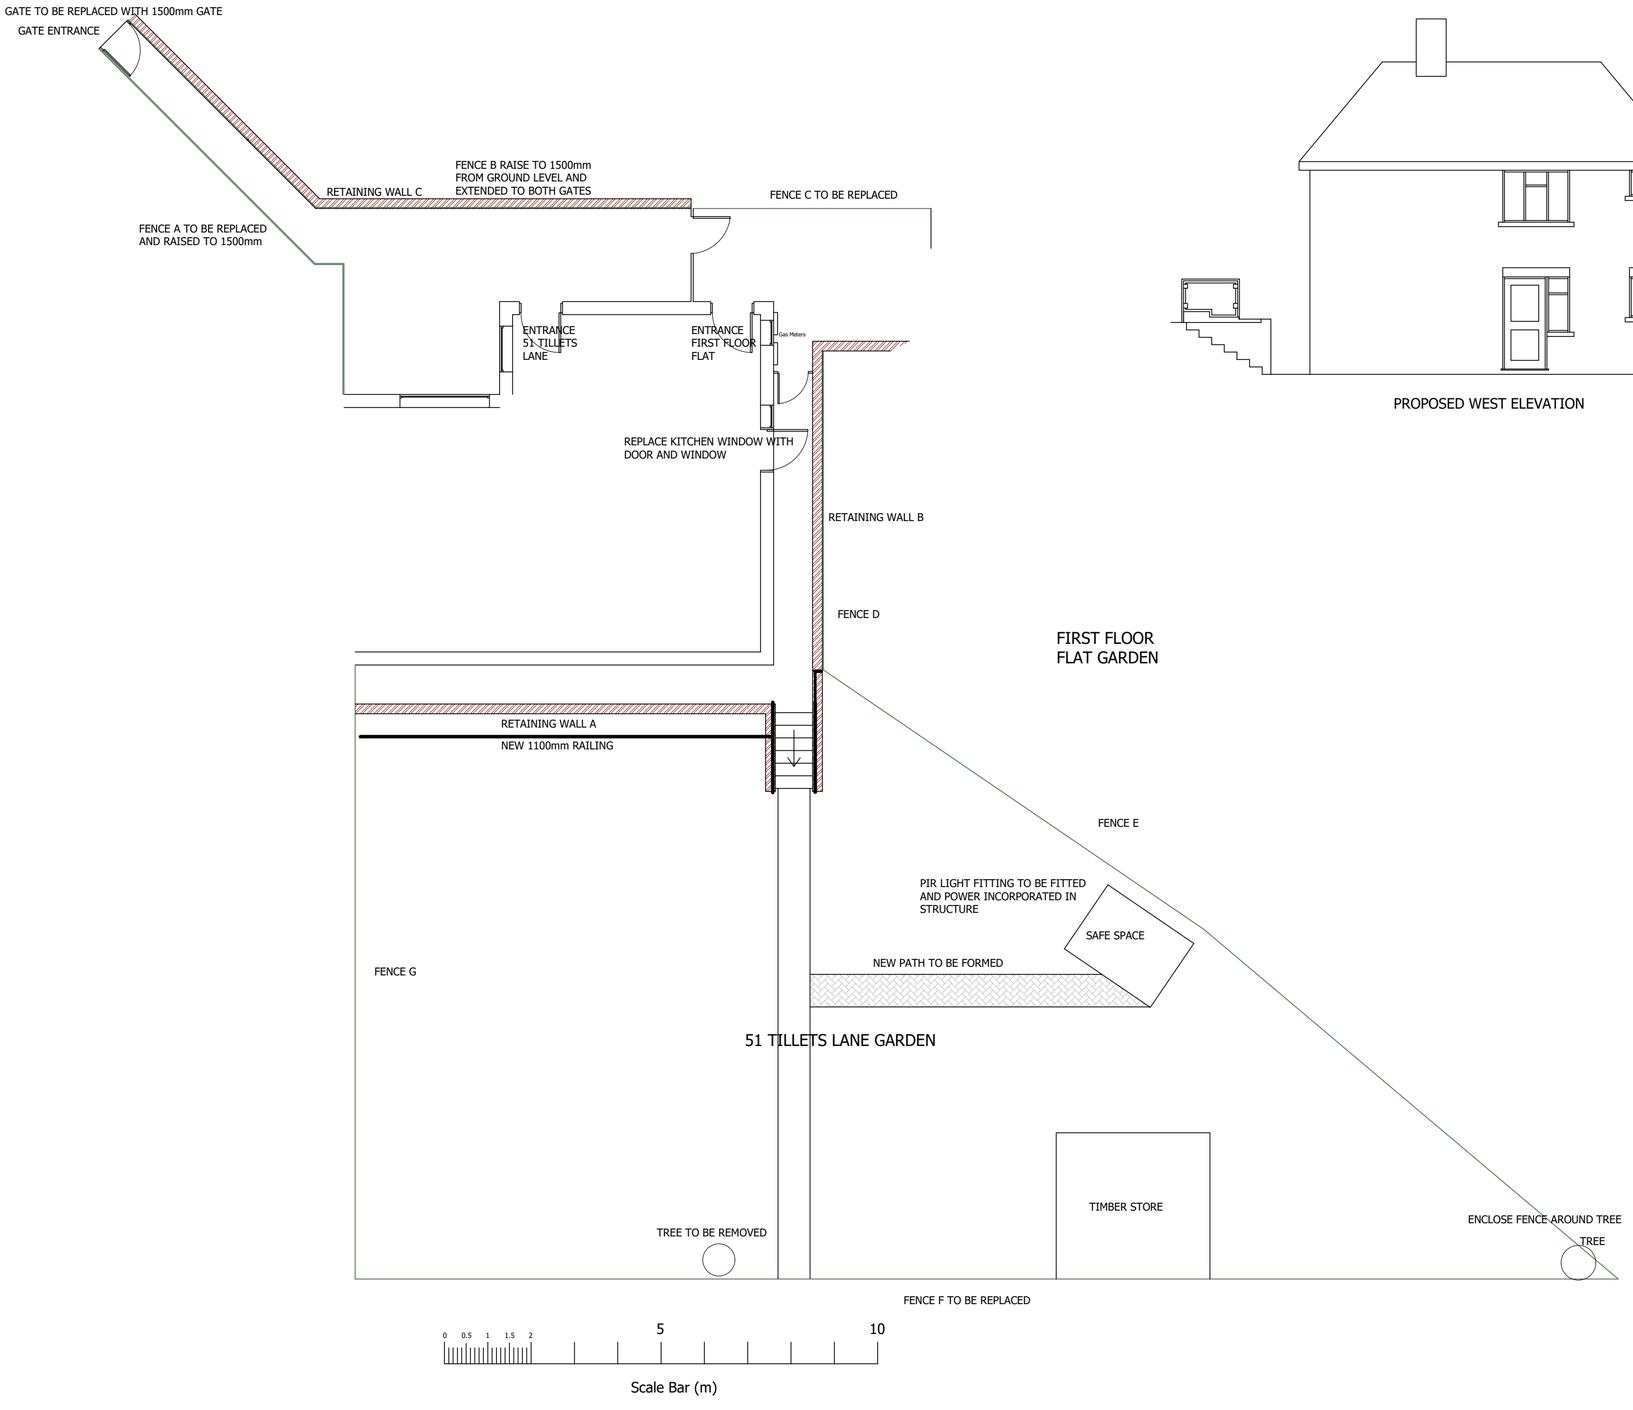

PROPOSED WEST ELEVATION

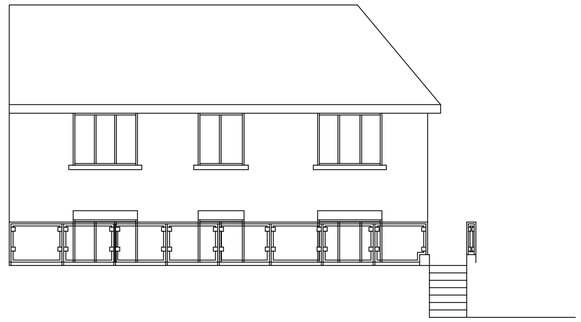

PROPOSED NORTH ELEVATION

No.	Description	Date
Amendments:		

Address:	51 Tillets Lane Warnham RH12 3RE	Client: Ms Shanley	
Drawing Title:	Proposed Plan & Elevations	Drawing Ref.:	mm/02/tillet51

Planning Applications
Building Regulation Drawings
Design Consultants
Party Wall Surveyors
Building Surveys/ Homebuyers Survey
Project Management
Disabled Access Auditing
Building Defect Analysis
CDM
Expert Witness
RICS

Contact Details: Telephone: 01273 410836 Email: mark@amberliving.co.uk
Contact Address: Unit 3, Tungsten Building, Hove, George Street, BN41 1RA

Scale:	Paper:	Date:	Revision No:	
Floor Plans 1:100	A2	February 2024		N