
wps planning
planning - design

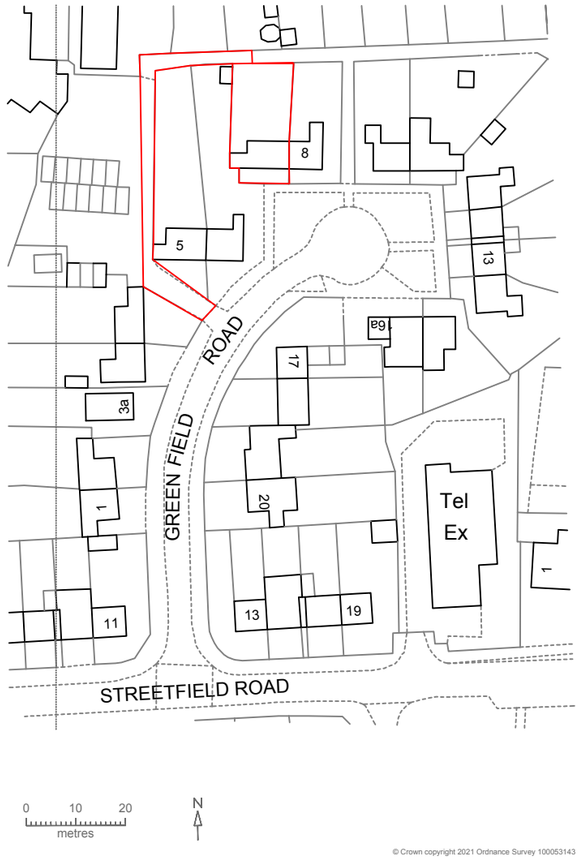

© Crown copyright 2021 Ordnance Survey 100053143



proposed gate and garage - 7 greenfield road, slinfold, rh13 0sf - site and location plan - drawing no:104/2025/1 - scale: 1:500 & 1:1250