
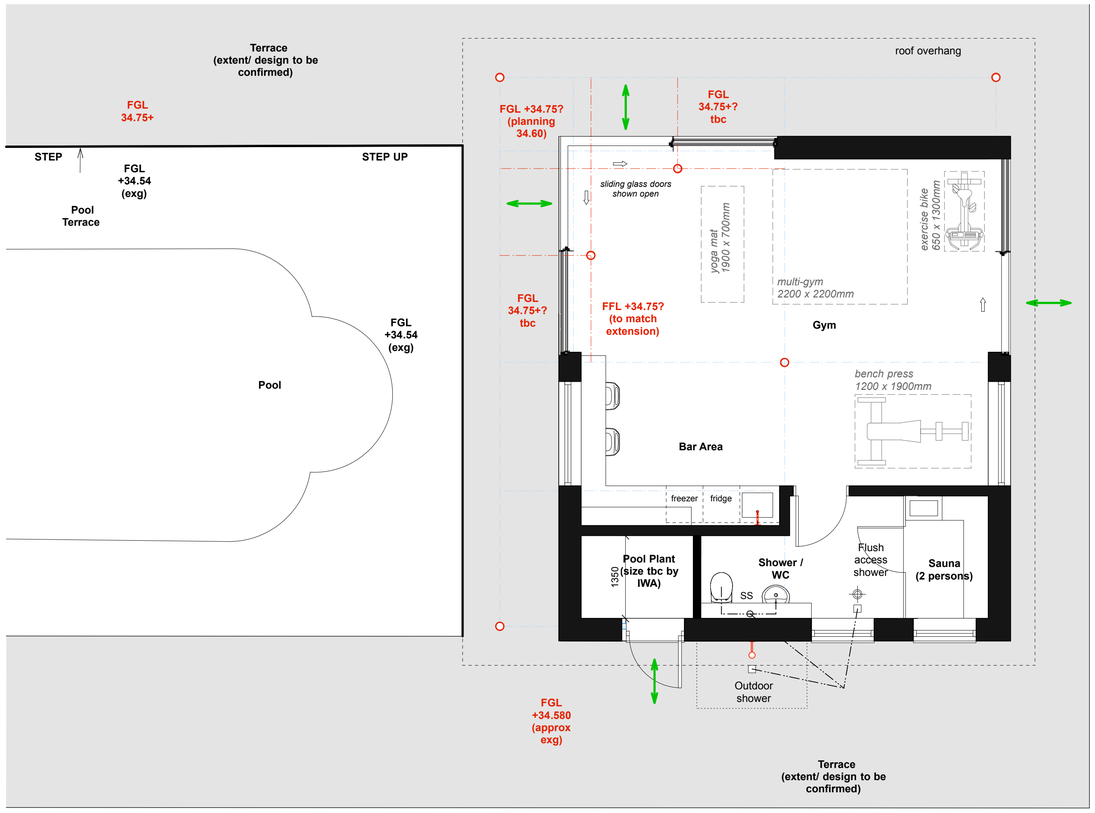



Proposed Pool House GF Plan - Option A
1:50

0 1m 2m 3m 4m 5m


SCALE 1:50

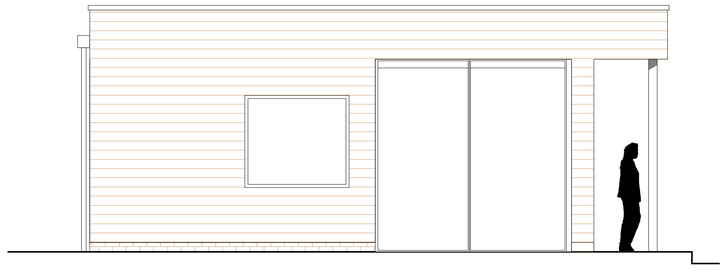


Proposed Pool House Elevation - North
1:50

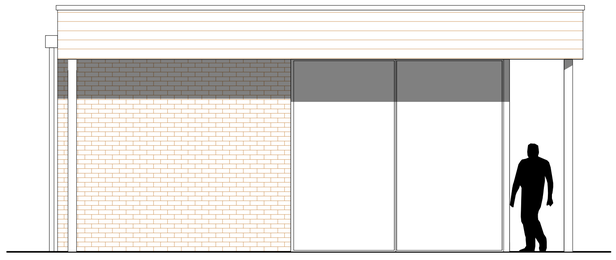

Proposed Pool House Elevation - West
1:50

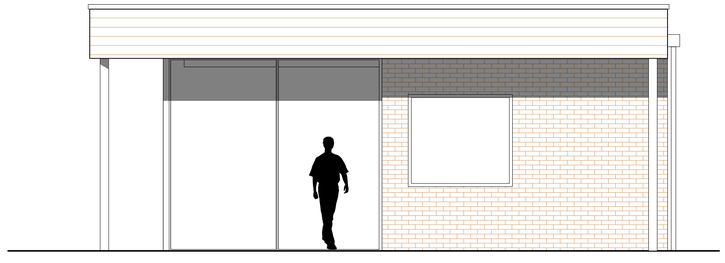

Proposed Pool House Elevation - South
1:50

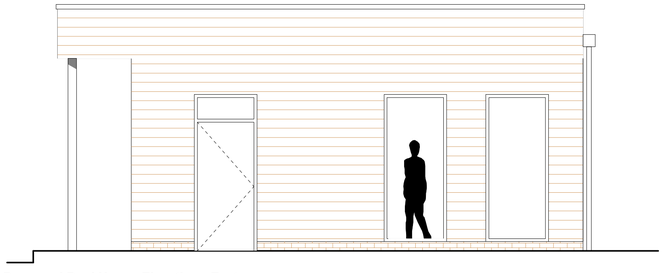

Proposed Pool House Elevation - East
1:50

notes:

OTHER DRAWINGS
* THIS DRAWING IS TO BE READ IN CONJUNCTION WITH OTHER ARCHITECTS DRAWINGS AND DESIGN TEAM INFORMATION (STRUCTURAL & CIVIL ENGINEERS, M&E ENGINEERS, ETC).

GENERAL
* ALL DETAILS AND DIMENSIONS OF EXISTING AREAS ARE TO BE CHECKED ON SITE BY THE GENERAL CONTRACTOR PRIOR TO COMMENCEMENT. DO NOT TO BE SCALE FROM THE DRAWINGS.
* ALL EXISTING WORK DISTURBED BY NEW IS TO BE MADE GOOD.

STANDARDS
* ALL WORK IS TO COMPLY WITH ALL RELEVANT BRITISH STANDARDS, CODES OF PRACTICE AND BUILDING REGULATIONS.
* MATERIALS AND COMPONENTS ARE TO BE USED STRICTLY IN ACCORDANCE WITH THE MANUFACTURERS INSTRUCTIONS AND RECOMMENDATIONS.

amendments:

05-12-23	Initial Issue to Client for comment

Felce & Guy Partnership LLP
Architects
Studio 5 | English Close | Hove | BN3 7ET
T: 01273 736217 E: info@felceandguy.co.uk

project:	EXTENSIONS AND ALTERATIONS
location:	THE HATCH, KENT STREET, WINEHAM RH13 8BG
client:	MR & MRS SORENSEN
drawing:	PROPOSED POOL HOUSE REVISED DESIGN

scale: 1:50		page: A1
drawn by: MB		checked by: SM
date: NOV 2023	drawing number: **2817/70**	revision: --

© Felce & Guy Partnership LLP