Elevations
Scale 1:100

Scale Bar 1:100

5.00 m

Existing


Front




Rear



LHS

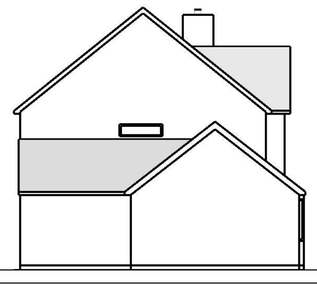

RHS

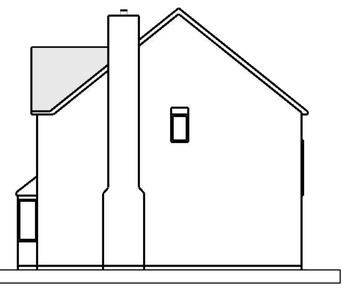


Proposed

Front

Rear


LHS

RHS

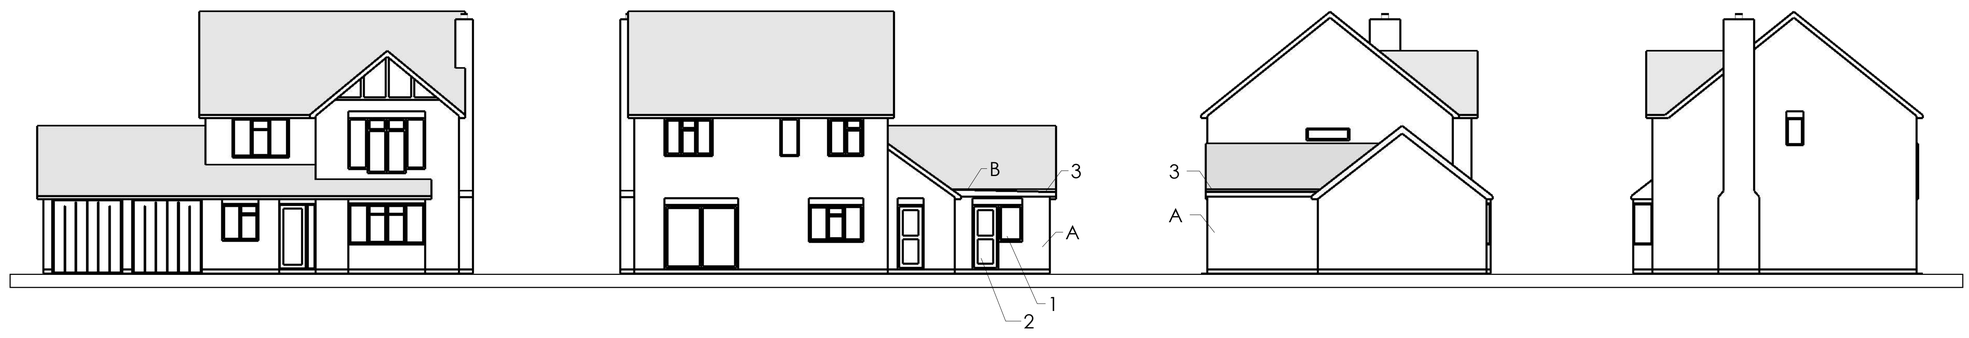


Roof Plans
Scale 1:100


Existing

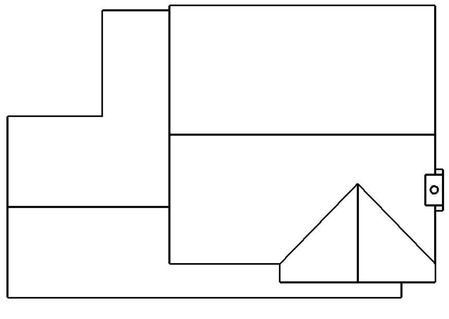

Proposed

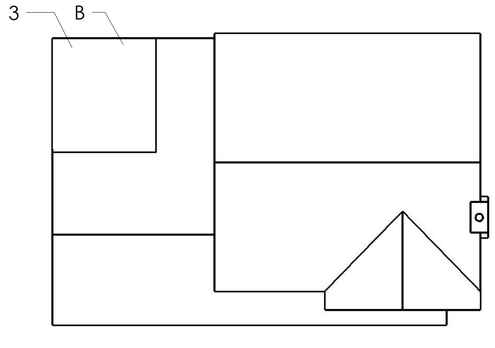

Perspective
Do Not Scale

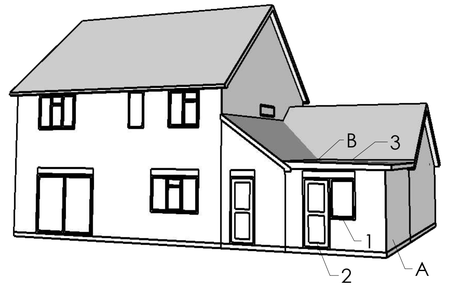

NOTES
DRAWINGS FOR PLANNING PURPOSES ONLY.
ALL DIMENSIONS TO BE TAKEN ON SITE,
PRIOR TO CONSTRUCTION.

LEGEND

1. WINDOW
2. DOOR
3. FLAT ROOF

MATERIALS

A. BRICKWORK
B. FELT

The fenestration, external materials and detailed design of the architectural elements of the proposed extension are sympathetic to the existing dwelling and does not unduly affect the amenities of the adjoining neighbours.

The extension does not adversely affect the outlook from windows in neighbouring dwellings.

Materials to be similar in appearance to the existing house.

No balconies or raised platforms.

READ IN CONJUNCTION WITH ALL OTHER PROJECT DOCUMENTS-REFER ALL DESCREPENCES AND ERRORS TO THE ARCHITECT/AUTHER,SCALING THIS DRAWING IS PERMITTED EXCEPT FOR CONSTRUCTION PURPOSES-WORK ONLY TO FIGERED DIMENSIONS DURING CONSTRUCTION.NOT AUTHORISED FOR CONSTRUCTION UNLESS SPECIFICALLY STATED.ALL COPYRIGHTS IN THIS DRAWING AND DESIGNS SHOWN THEREIN IS RETAINED-DO NOT REPRODICE WITHOUT CONSENT.

Liston House Faygate Lane, Faygate
Horsham RH124SJ
01293 851913 01403 243410
e:info@abmbuilding.co.uk

ABM BUILD
Unlocking Potential

PROJECT TITLE

PAGE DESCRIPTION: Draft Floor Plans & Elevations

PROJECT STAGE: Lawful Development Application

CLIENT: Mr and Mrs Mosley

ADDRESS: 16 Dutchells Copse, Horsham, RH12 5PD

DATE: 30/01/2024

DRAWN BY CRG

Scale= As shown A1