Printing Notes - This document is A2 Size
To print this document accurately to the intended scale, ensure that print settings are set to 'Actual Size' or 'No scaling'
**Do not print 'Fit to page'**
Drawings not for construction

A2 page

**NOTE**
**All dimensions to be checked on site**




**+WEST** Side Elevation 1:100

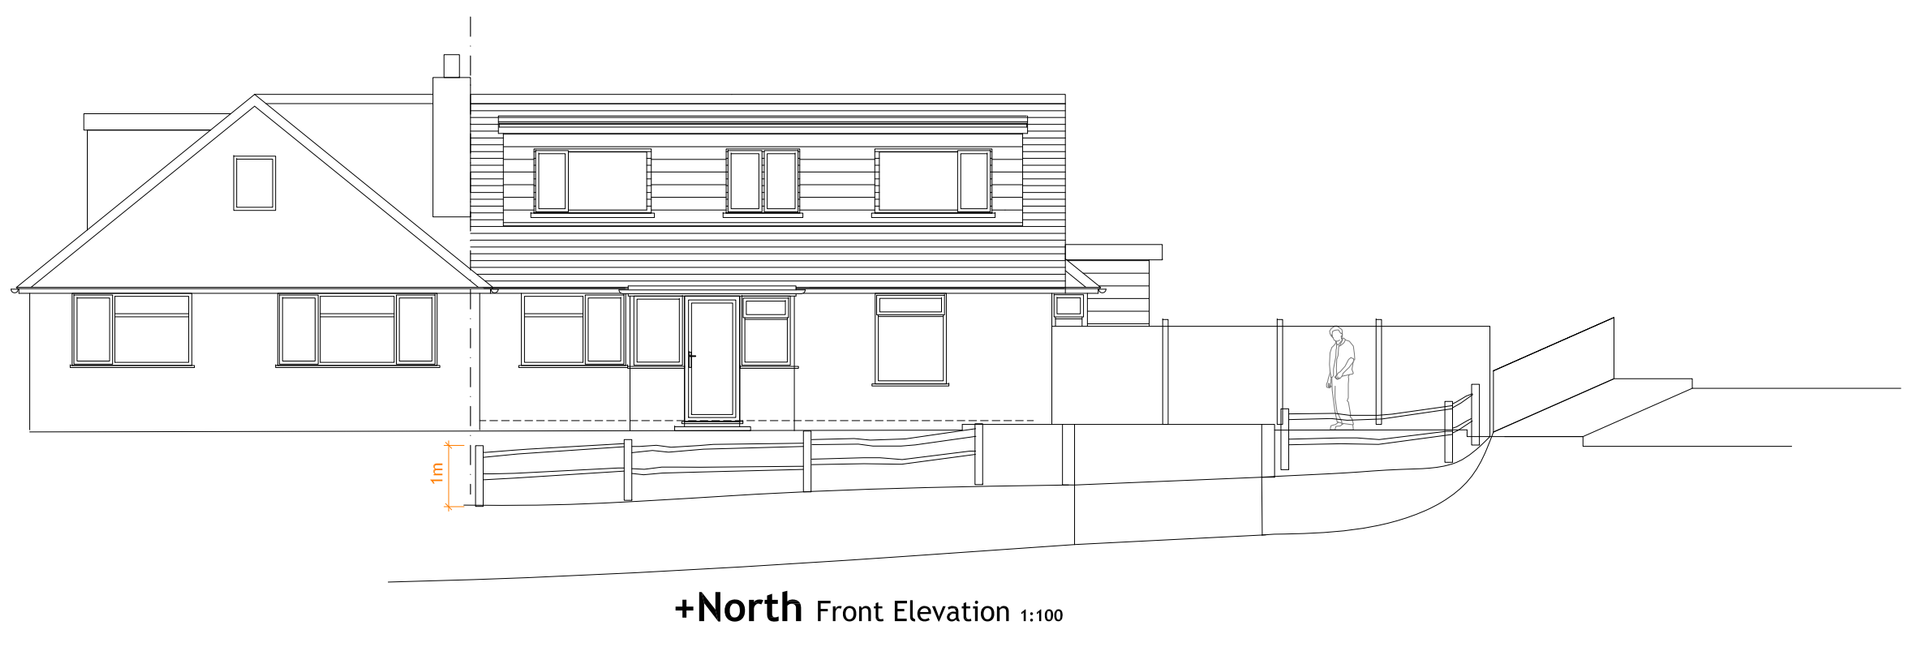


**+North** Front Elevation 1:100

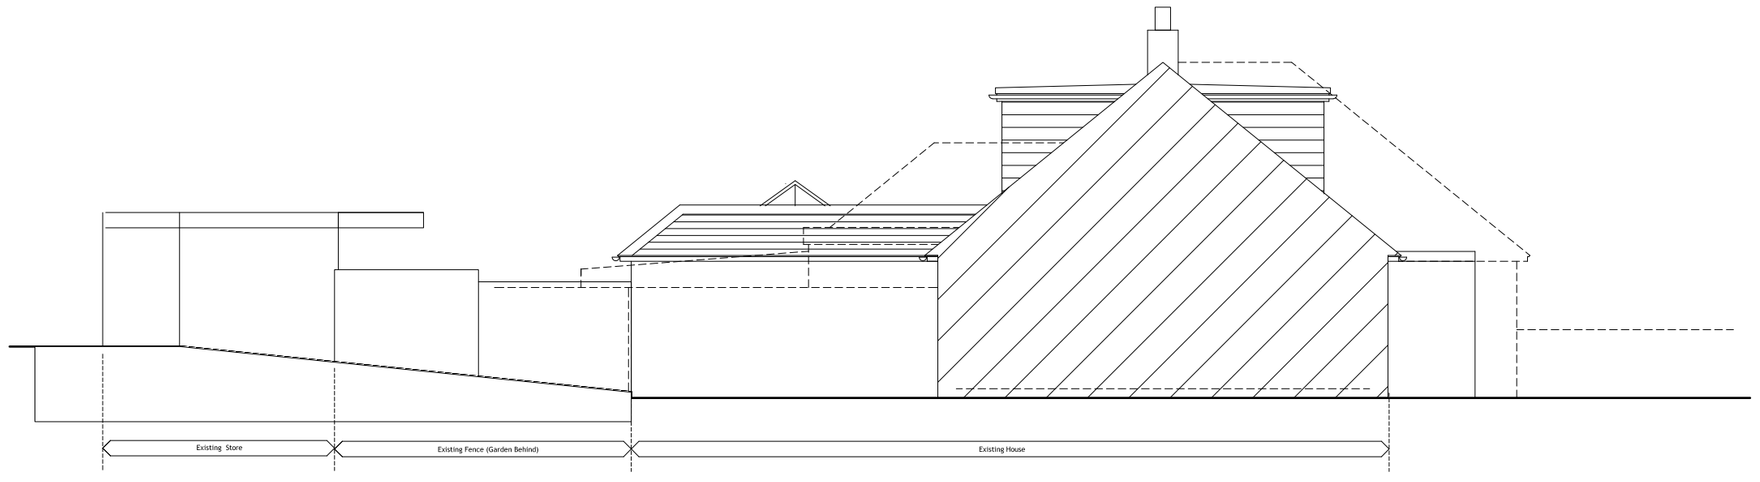


**+EAST** Side Elevation 1:100

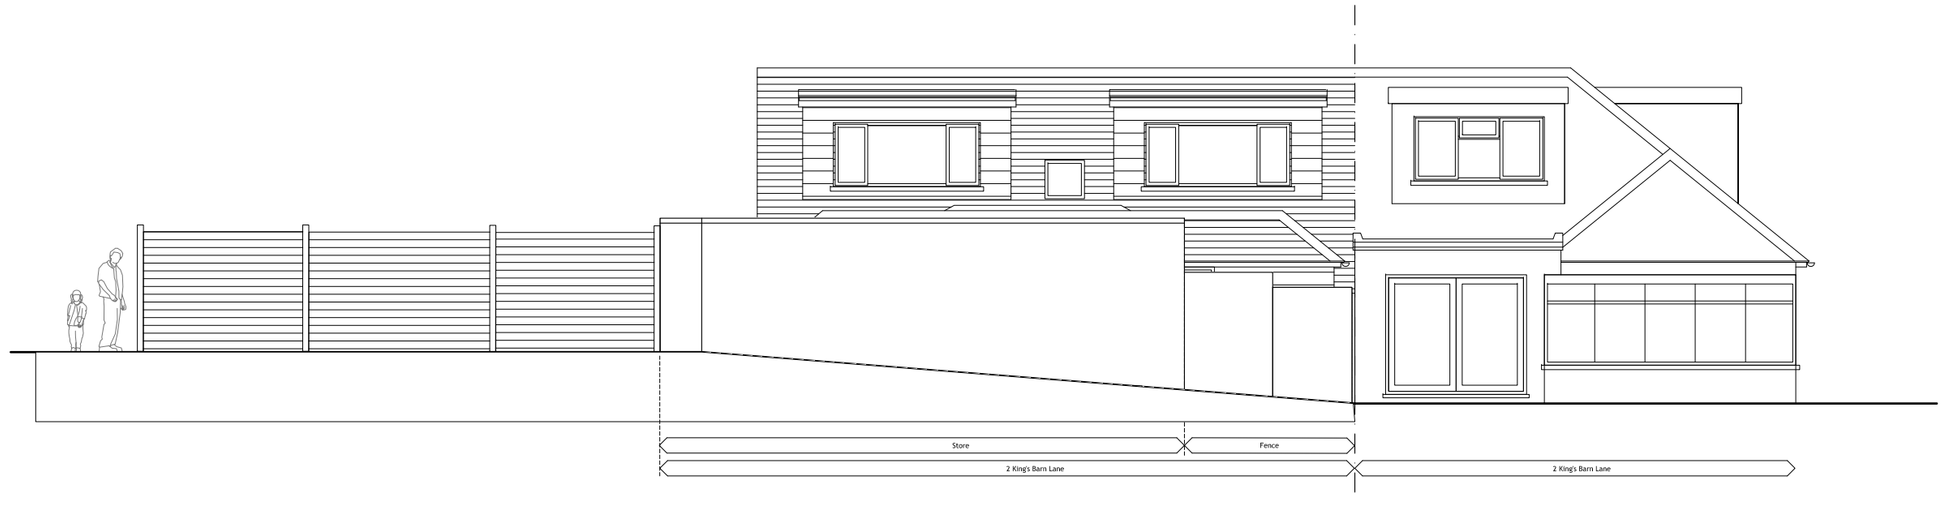


**+SOUTH** Rear Elevation 1:100

NOTE: Refer to drawing C19-301 for boundary details

Scale in Metres 1:100
0 1 2 3 4 5 6 7 8 9 10

# Existing

| revision | date | description |
|---|---|---|
| | | |

project
1 Rosemary Ave
Steyning
BN44 3YS

client
Barrett

| date | scale | drawn |
|---|---|---|
| July 2022 | 1:100@A2 | |

drawing
Retrospective Drive & Boundary Fence App
Existing Elevations

| drawing number | revision |
|---|---|
| C19-202 | C |