


PROPOSED PLANS AND ELEVATIONS

SOUTH ELEVATION

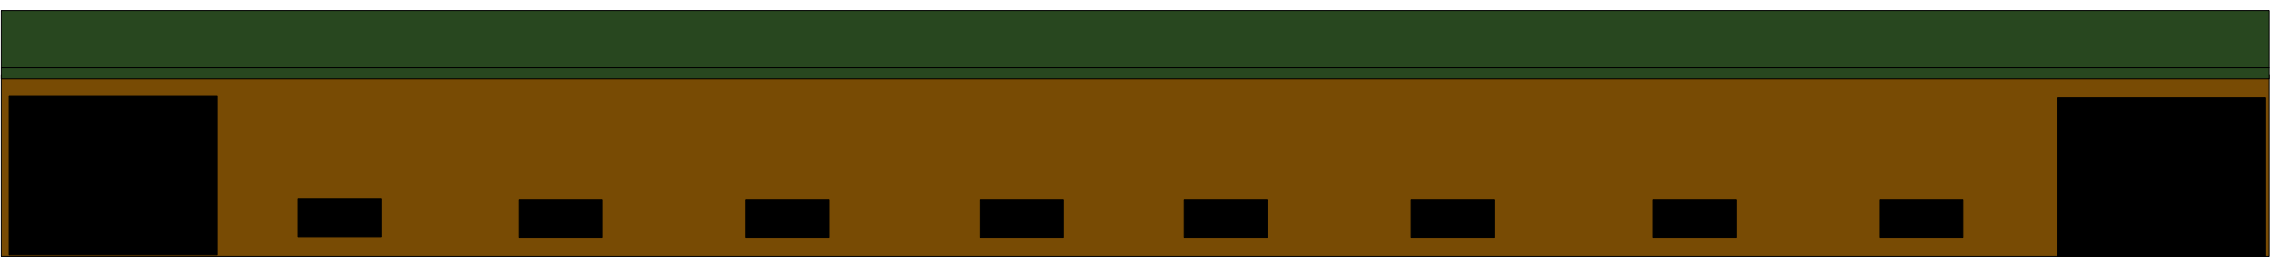

Steel sheet
Roof Juniper
Green

Steel sheet juniper green
Wall panels with larch
Infill timber

Black steel louvred
Ventilation grills

Black powder coated
Roller shutter doors

NORTH ELEVATION



4.8m
eaves

6.3m
ridge

60metres

North

11.5
metres

Machinery
Store and
workshop

Hay Barn

0 10
Metres

Hardstanding

1:200 at A3