




SOUTH (**FRONT**) ELEVATION

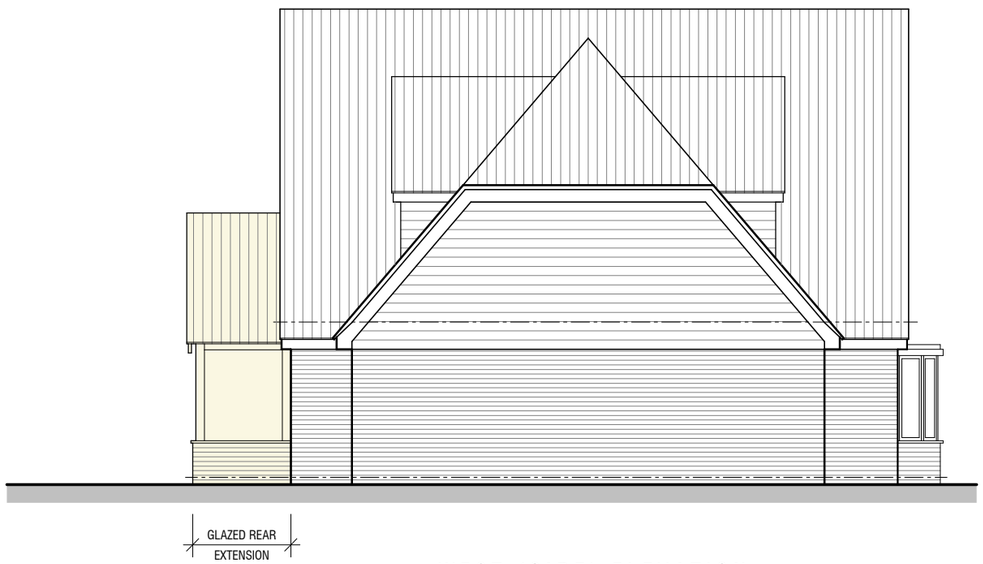

WEST (**SIDE**) ELEVATION

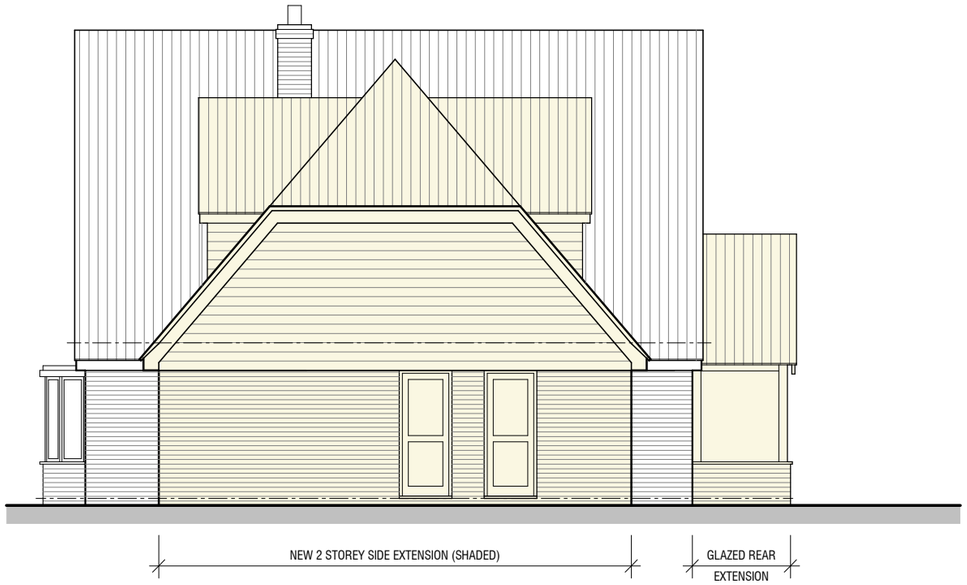

EAST (**SIDE**) ELEVATION

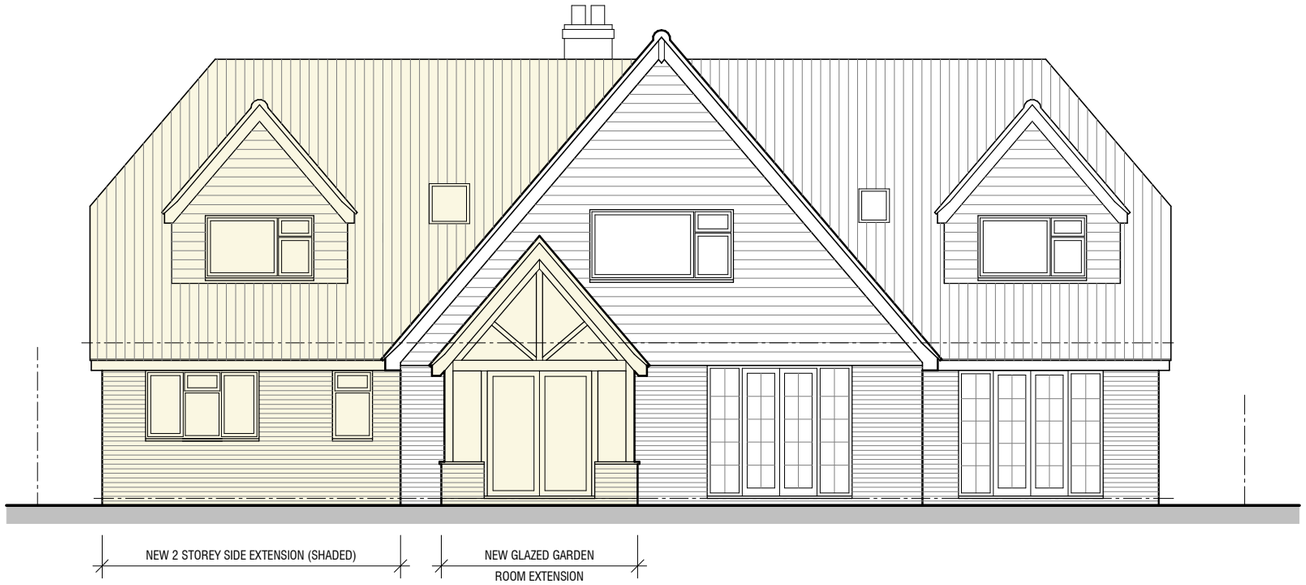

NORTH (**REAR**) ELEVATION

REVISIONS	DATE	DESCRIPTION
A	10/12/24	
B	06/01/25	

0 1 2 3 4 5 metres 10

JOB NUMBER 941-24	JOB TITLE Seando, Orchard Dell, West Chilt.			
CLIENT Mr & Mrs Frost				
DRAWING TITLE PROPOSED ELEVATIONS				
SCALE 1 : 100	DATE	DRAWN NJ	DRAWING NO. A210	REV. B

JONES ARCHITECTS . co . uk
(01903) 814614
info@jonesarchitects.co.uk