


MULTI AWARD WINNING DESIGN

WWW.JACKDUNCLEY.COM

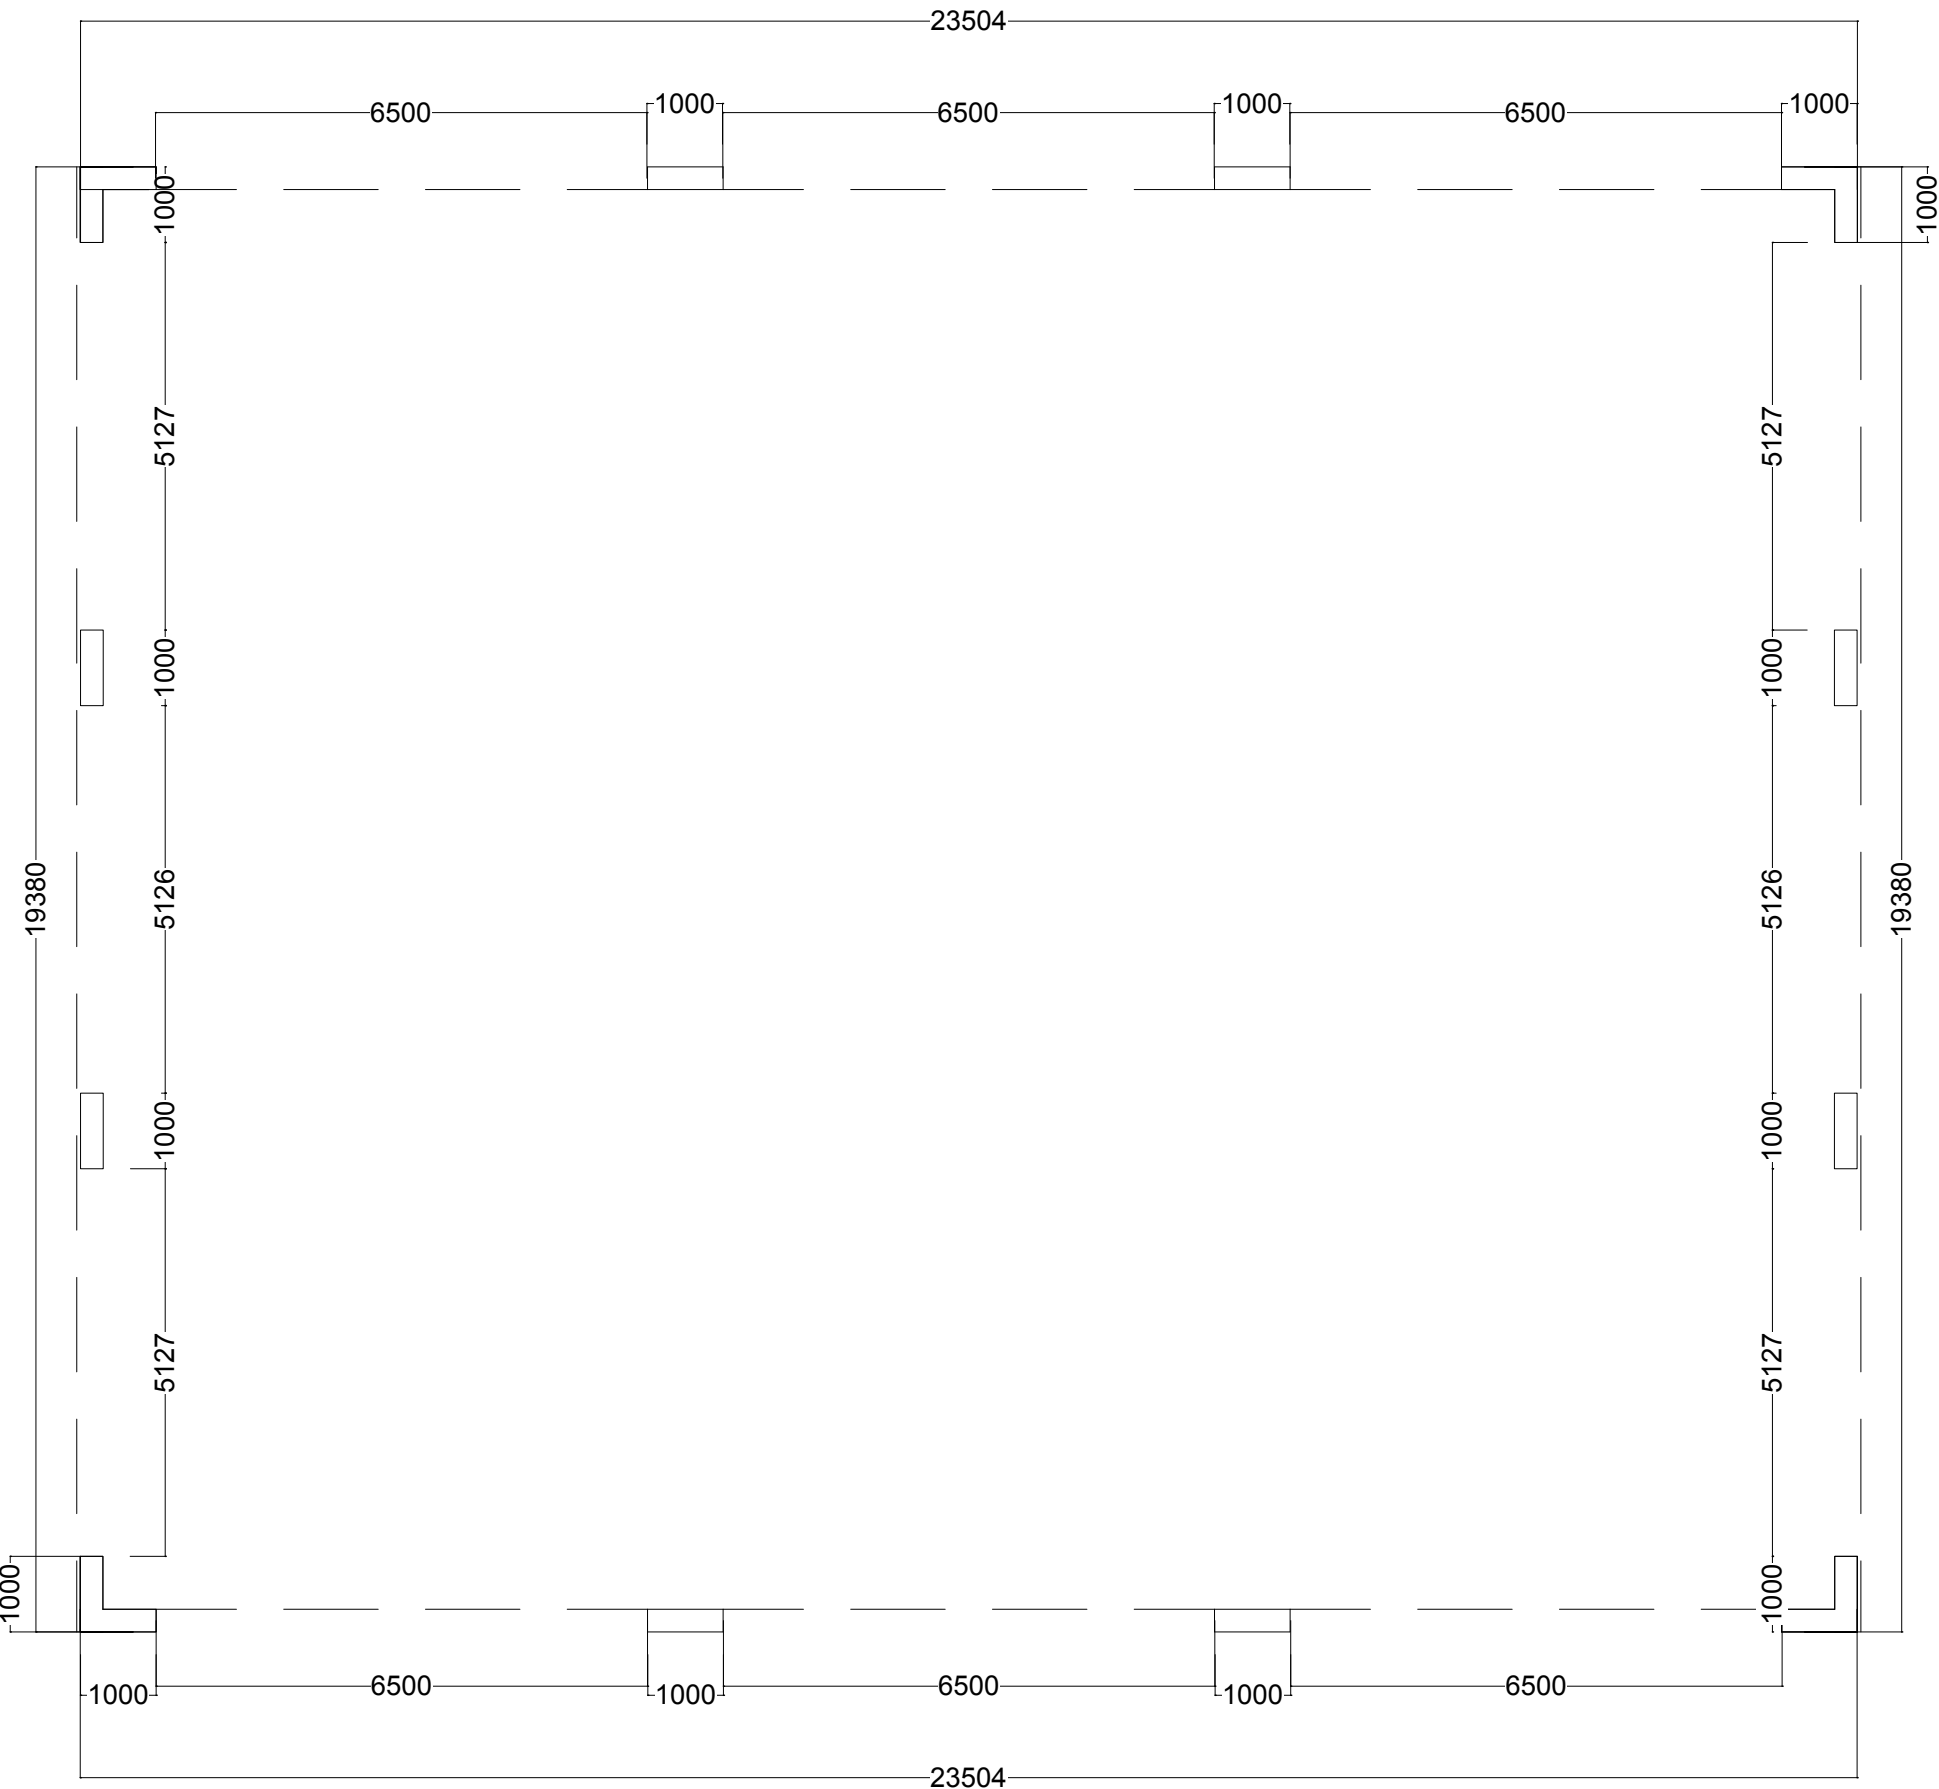

Floor Plan



Roof Plan

Birchfield Nursery
Kidders Lane
Henfield
West Sussex
BN5 9AB

Scale 1-100
unless otherwise stated

Paper Size: A1

