


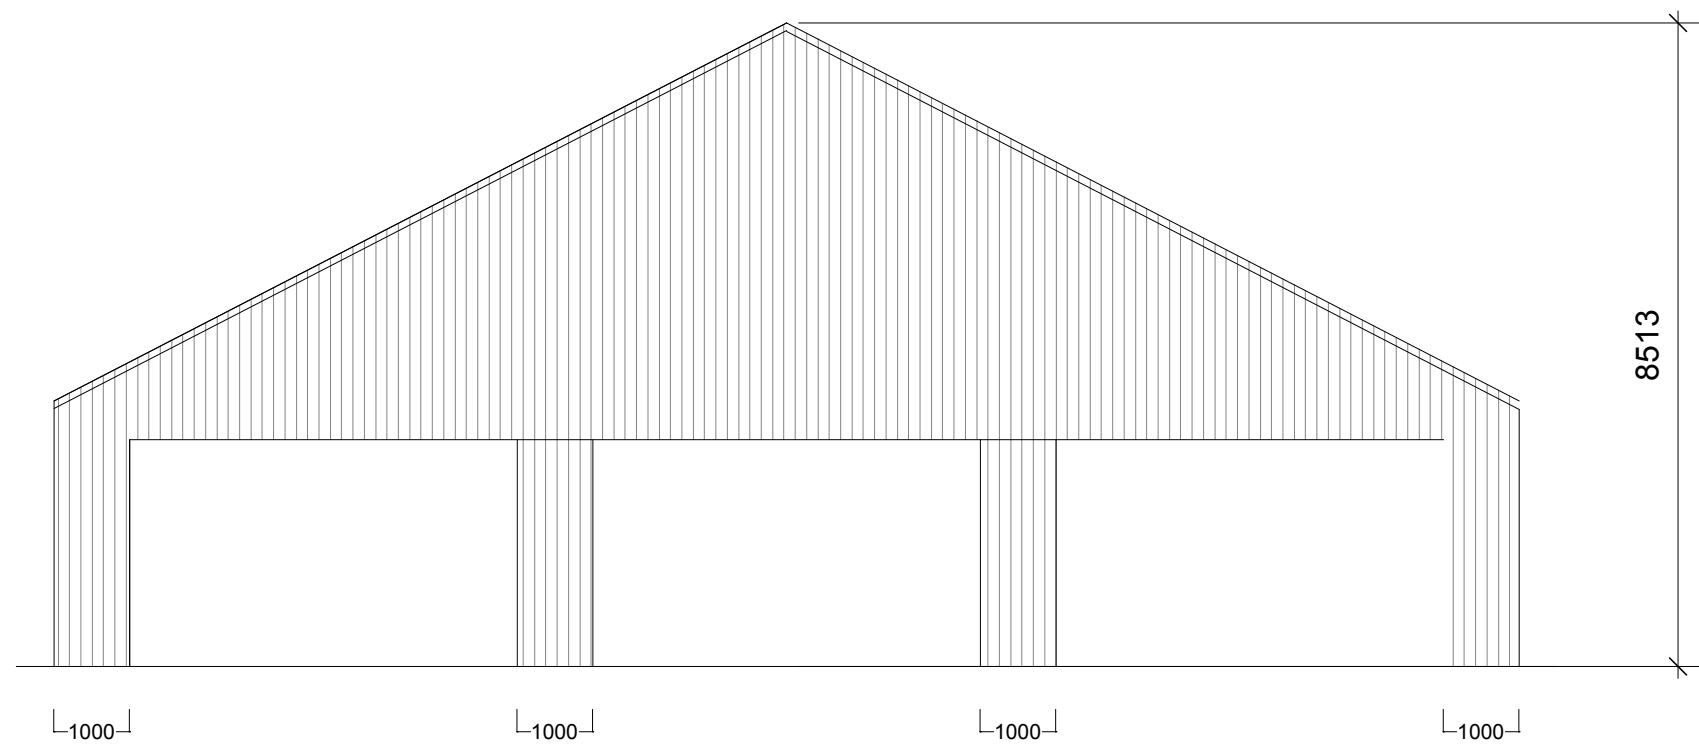


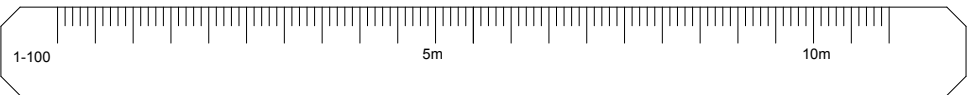


Elevation 1 (North Face)

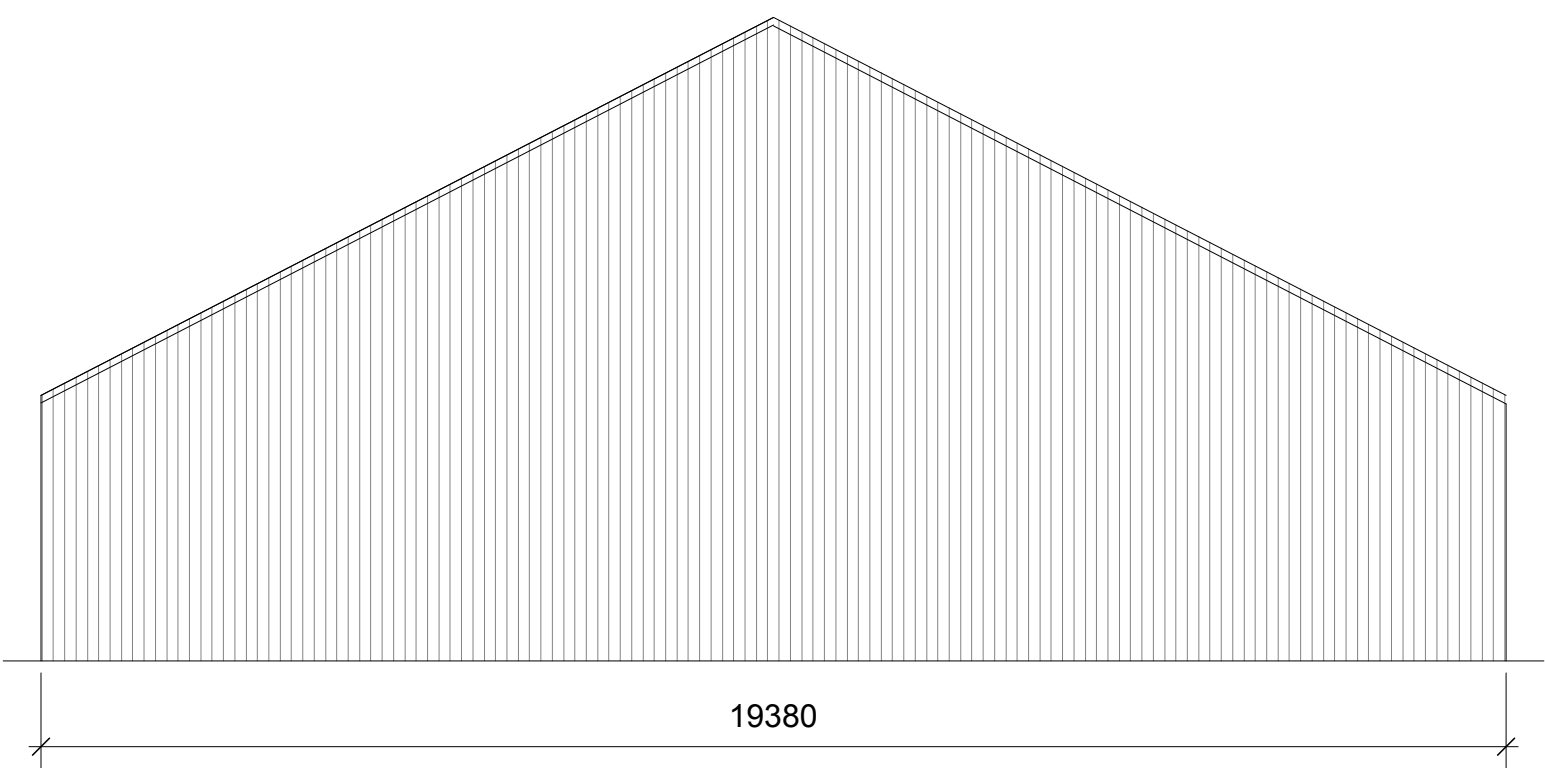

Elevation 2 (South Face)

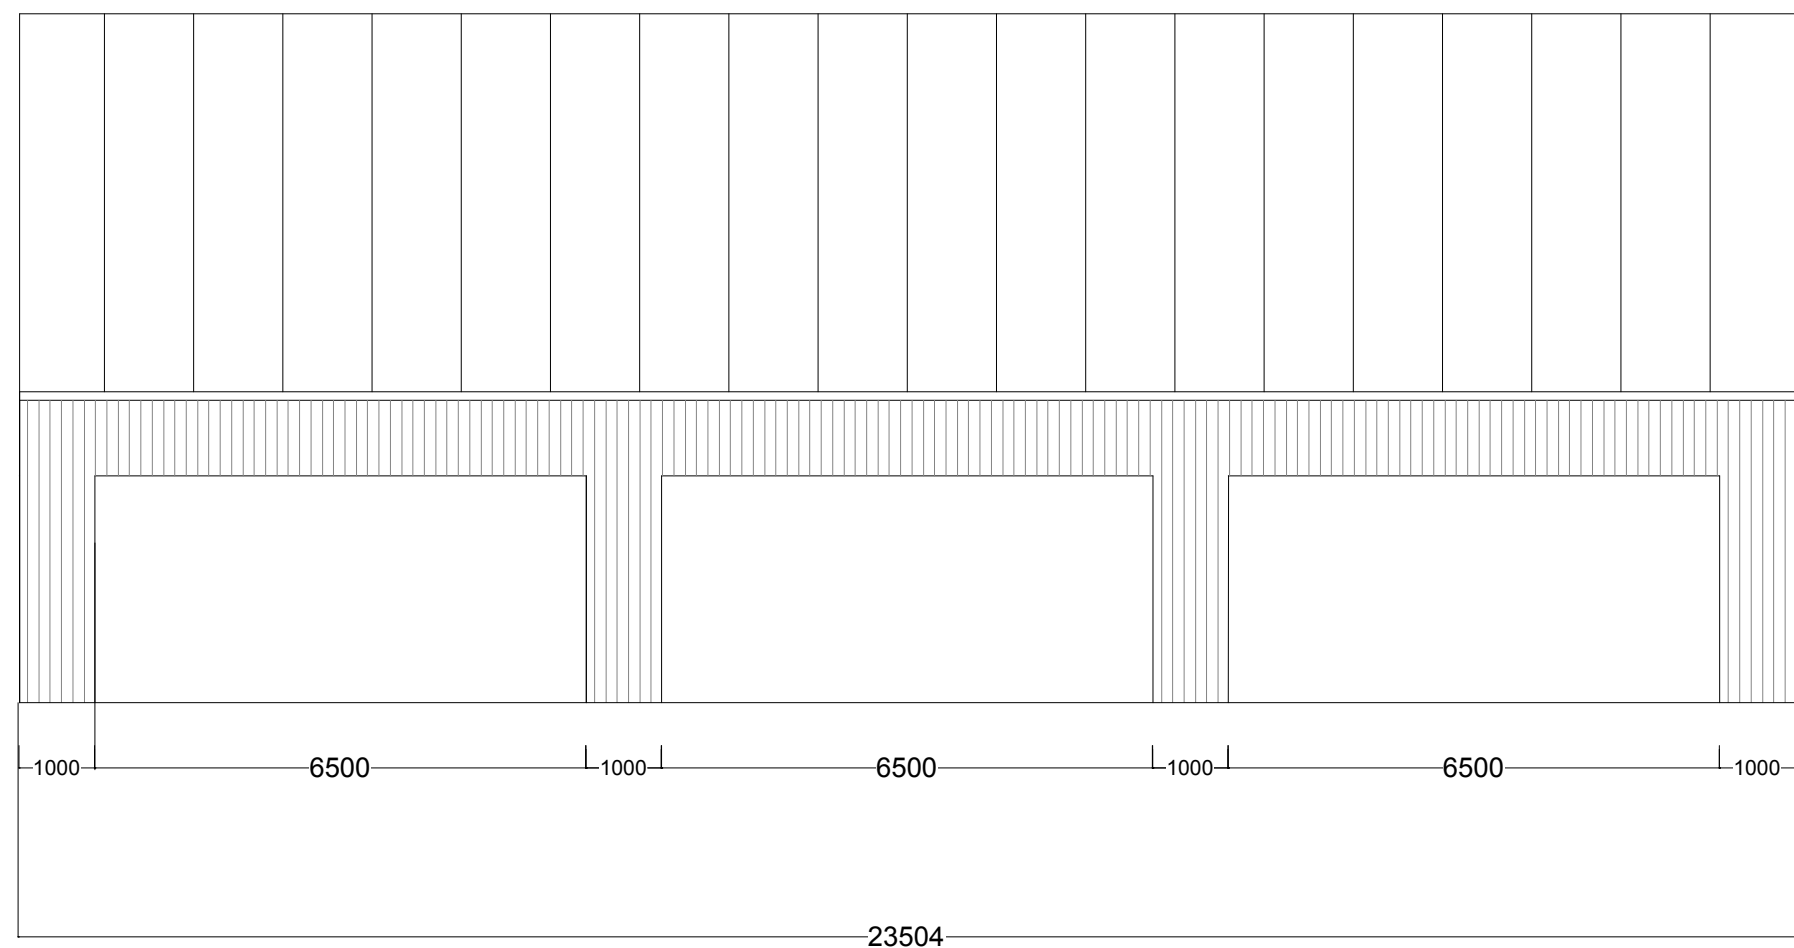

Elevation 3 (East Face)

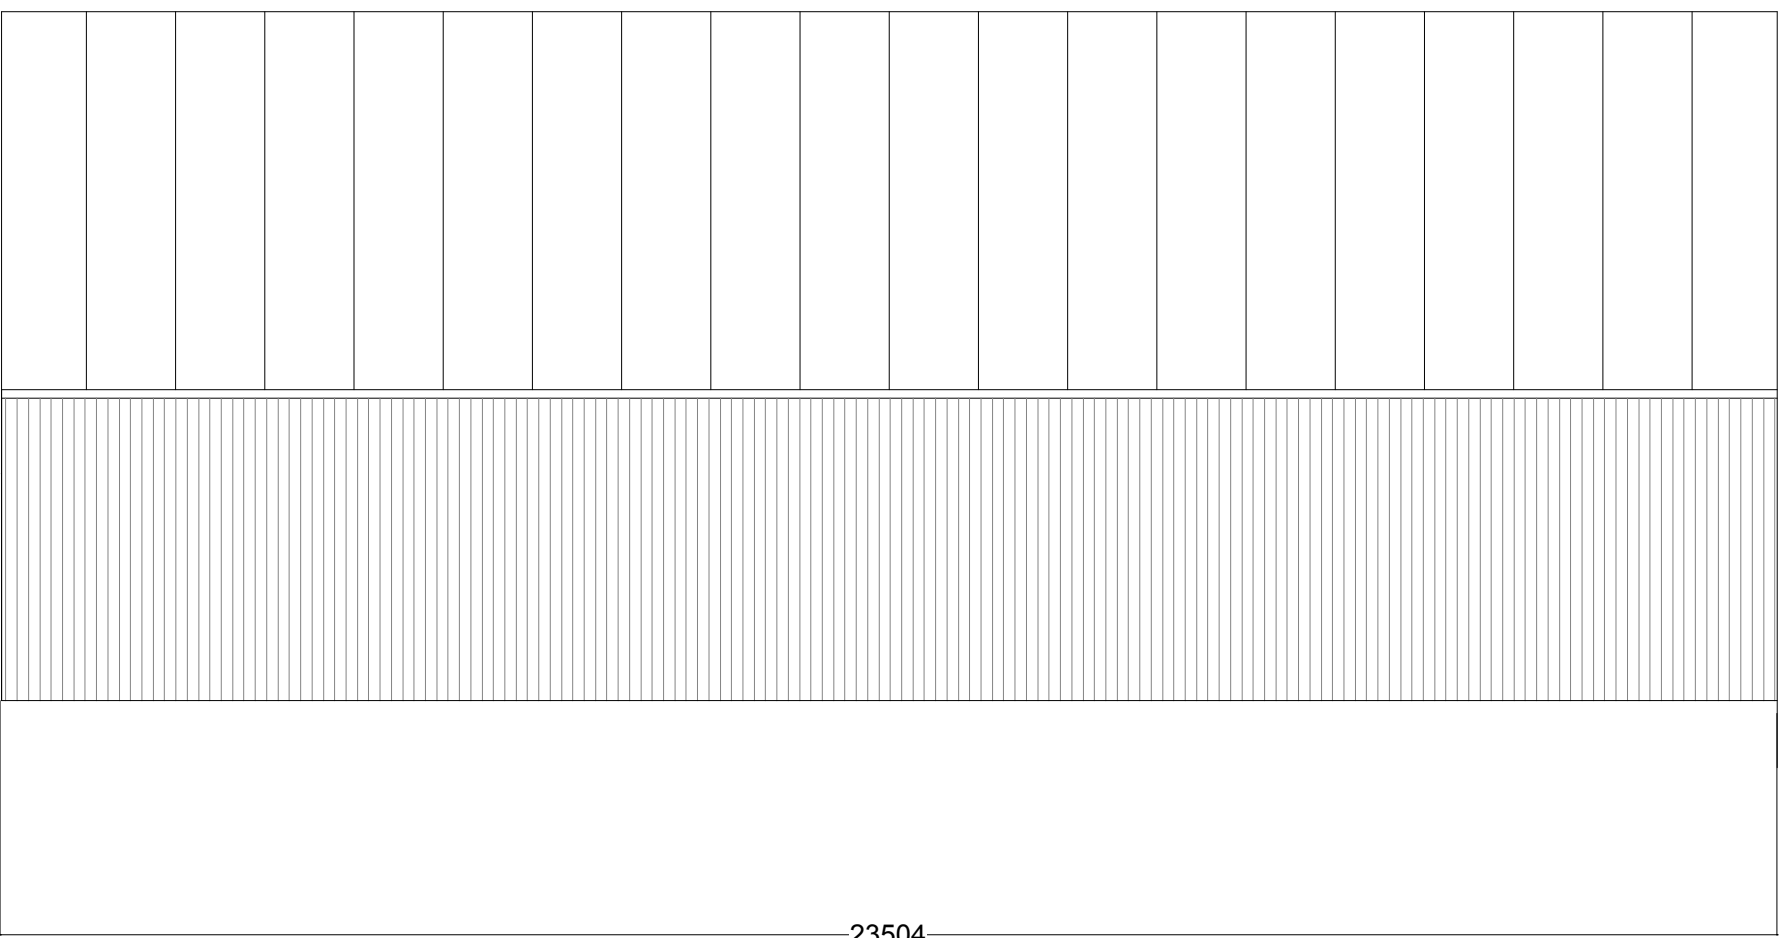

Elevation 4 (West Face)



MULTI AWARD WINNING DESIGN

WWW.JACKDUNCLEY.COM

Birchfield Nursery
Kidders Lane
Henfield
West Sussex
BN5 9AB

Scale 1-100
unless otherwise stated

Paper Size: A1

