


LOCATION PLAN

scale: 1/2500th at A.4.

Drawing No: 19/77/3 Date: July 2019

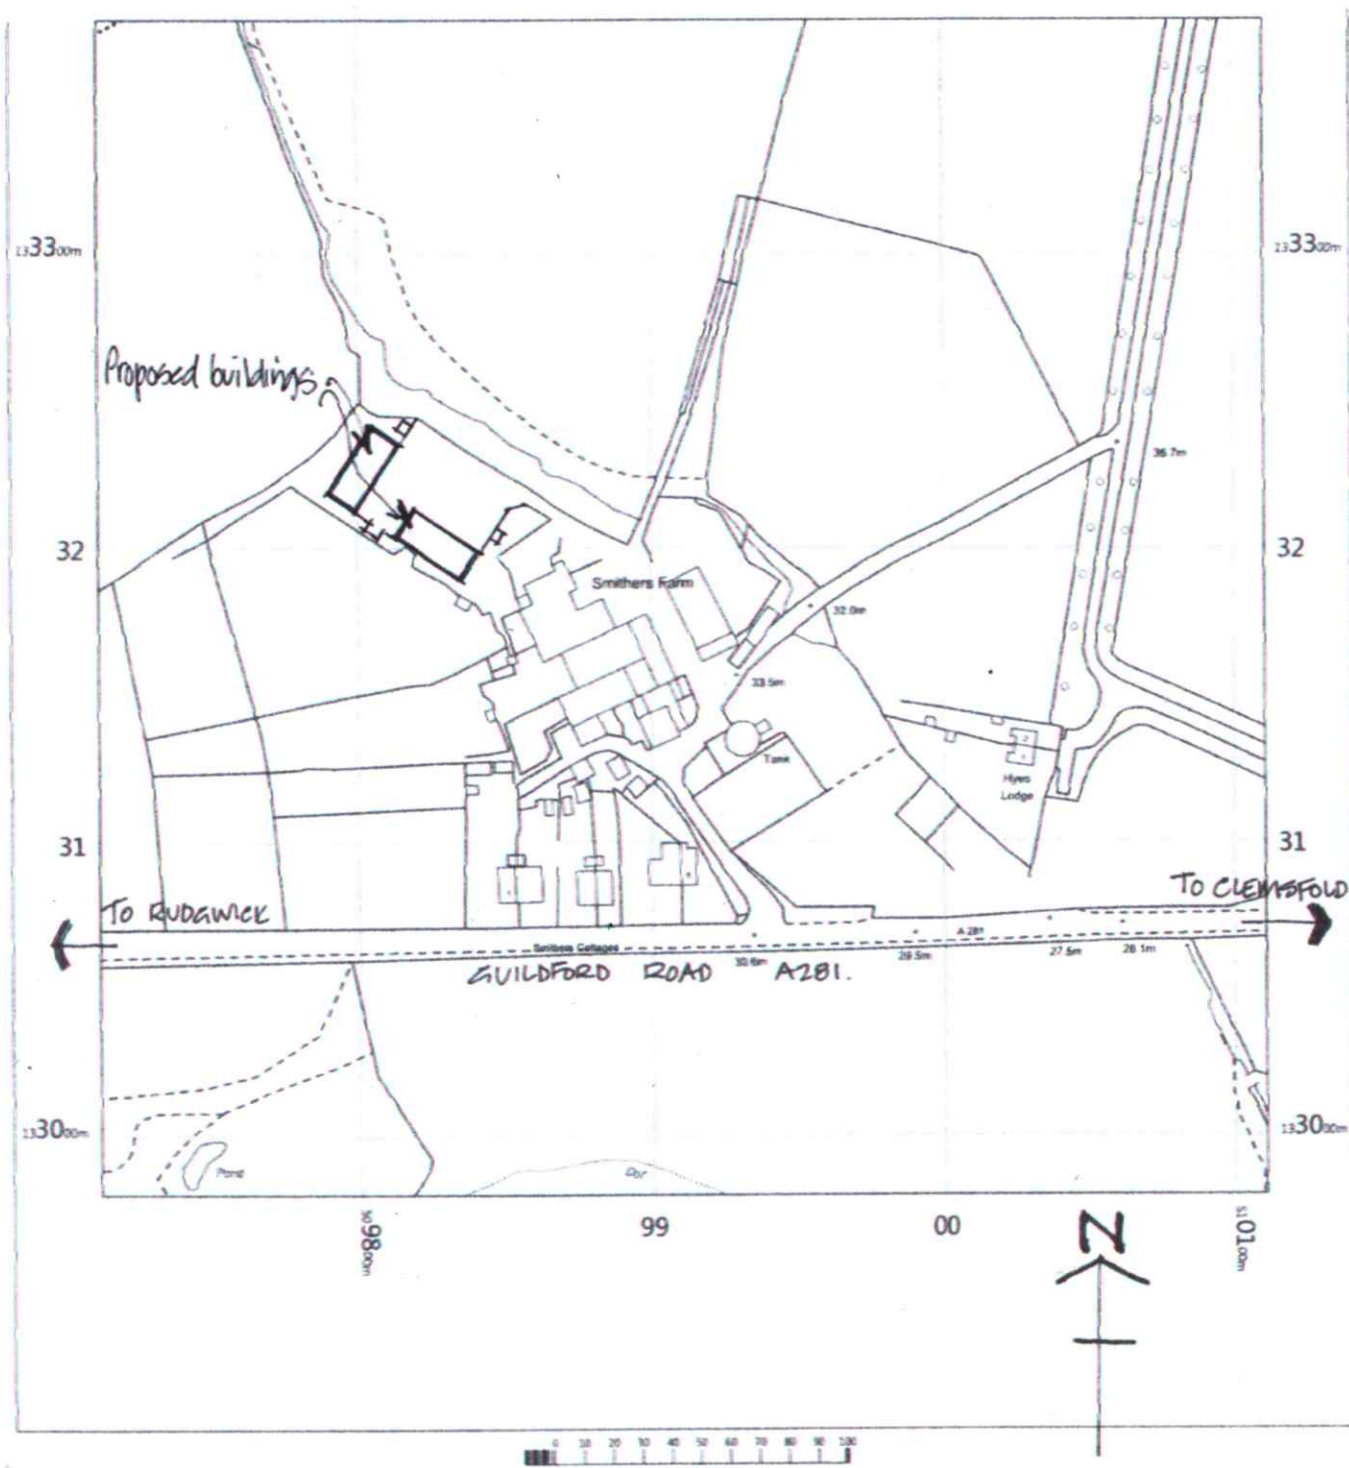

Smithers Farm
Guildford Road,
Horsham,
Rudgwick,
West Sussex
RH12 3BX

OS MasterMap 1250/2500/10000 scale
Monday, July 22, 2019, ID: MPMBW-00815685
www.blackwellmapping.co.uk

1:2500 scale print at A4, Centre: 509911 E, 133180 N

©Crown Copyright Ordnance Survey Licence no. 100041041

Sussex Rural Planning Ltd.

● ● ● ● ● Rural Planning Consulting
Robert Schiller BA (Land Econ.) FBIAC
Aviation House, 1 - 7 Sussex Road,
Haywards Heath, West Sussex, RH16 4DZ
Tel: 07539 687 790
email: rfbschiller@virginmedia.com