


Tree pit in soft landscape detail with anchor
Applies to trees within the residential parcel

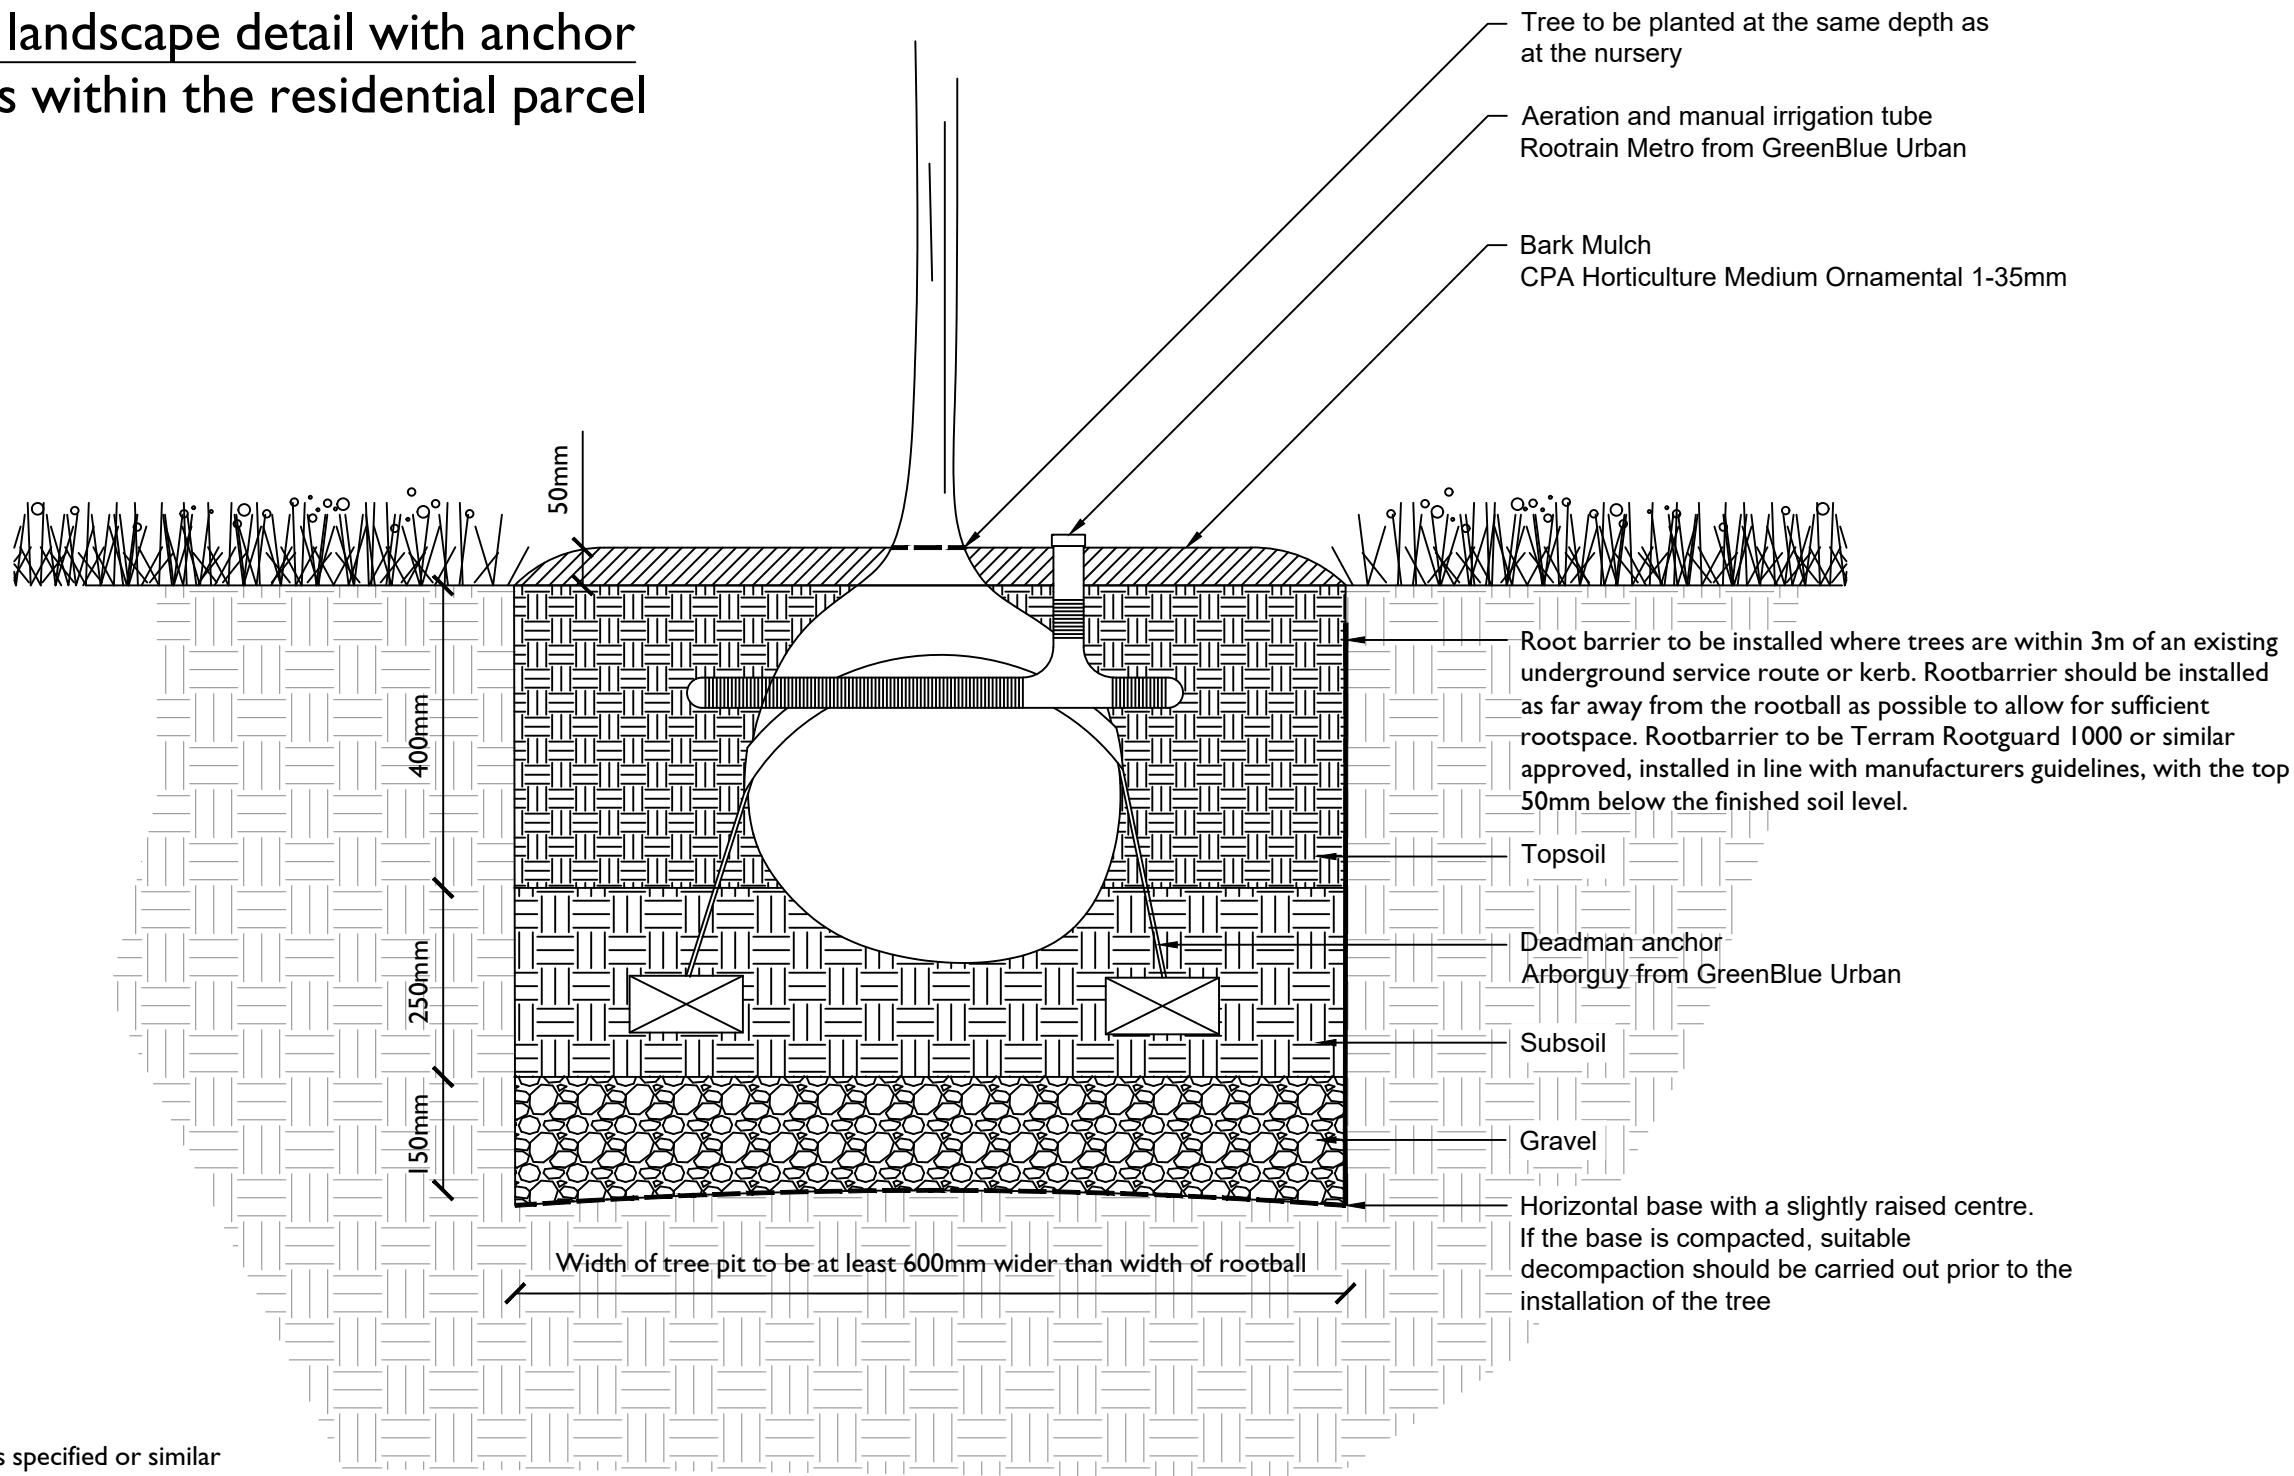

* All suppliers are as specified or similar

FOR PLANNING

Drawn by : RA	Checked by : AE
Scale @ A3:	
0 0.1 0.2 0.3 0.4 0.5m	
Scale 1:10	

Date:	03.08.26		
Rev	Date	Drawn	Checked
Drg No: GLS_021_197_1753			Rev:

Project:	Rascals Farm Southwater
Title:	Tree with Root Barrier Construction Detail

Client:	
---------	--

