


SX-01

CONSTRUCTION OF FRONT FACING WALL INCLUDING DEPTH OF MATERIALS

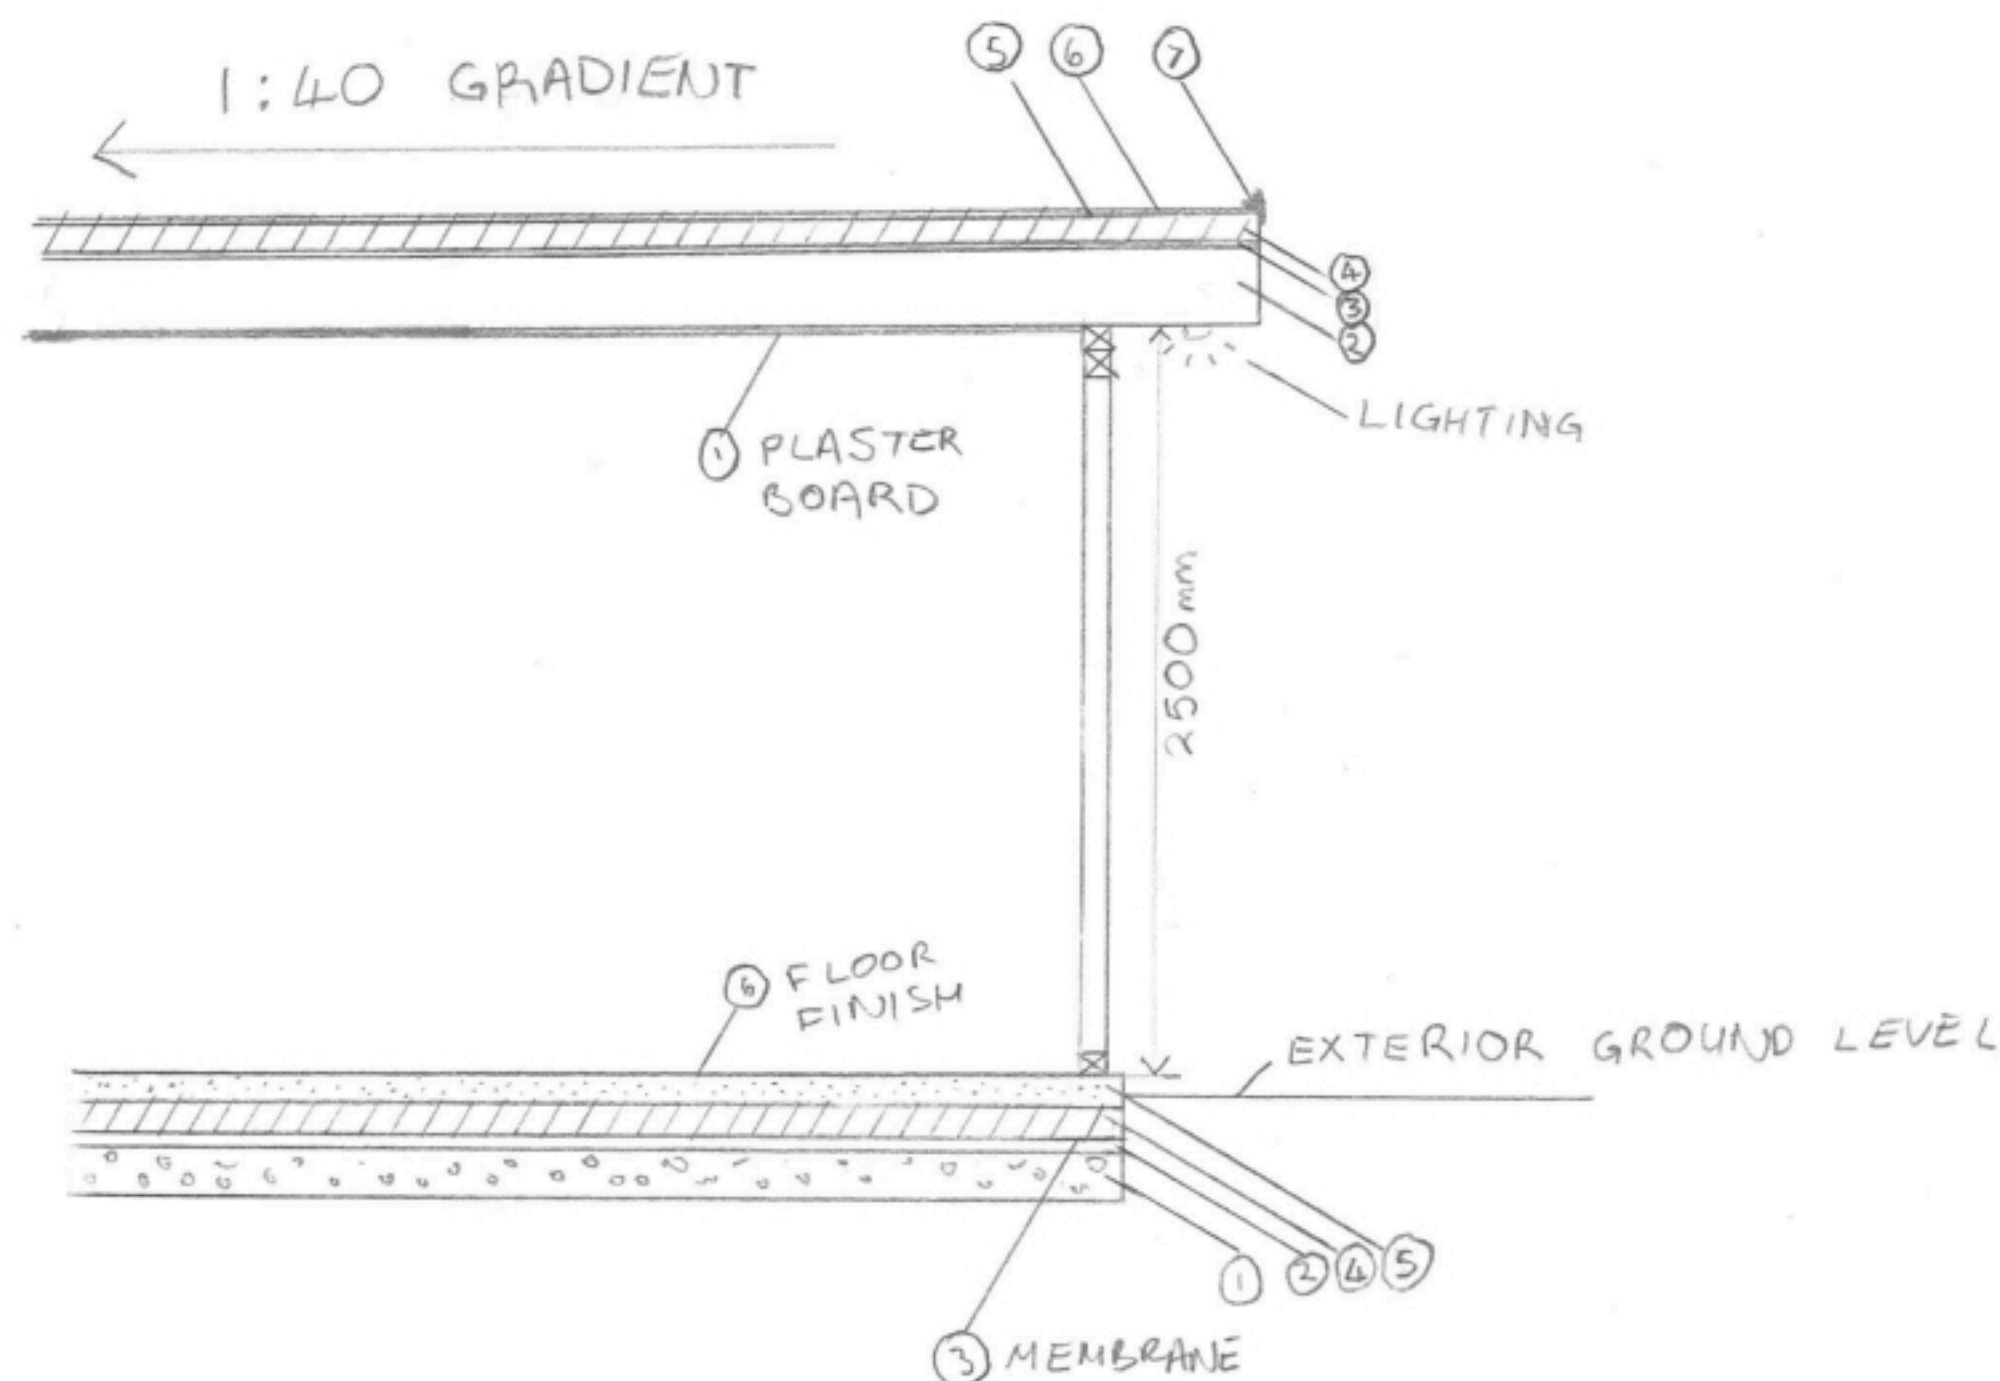

NOT TO SCALE

ROOF BUILDUP

7. RIDGE EDGE	20 mm
6. RUBBER MEMBRANE	1 mm
5. OSB 3-COVER BOARD	11 mm
4. INSULATION	120 mm
3. OSB 3	18 mm
2. JOISTS/RAFTERS	195 mm
1. PLASTER BOARD	15 mm

SLAB BUILDUP

6. FLOOR FINISH	
5. CONCRETE SLAB	100 mm
4. INSULATION	100 mm
3. DPM MEMBRANE	1 mm
2. SAND BLINDING	30 mm
1. HARD CORE	150 mm

REF	SX-01	DATE	14/05/2026
PROJECT	ERECTION OF A SINGLE STORY OUTBUILDING		
ADDRESS	36 LABURNUM WAY BILLINGSHURST, RH14 9XU		