
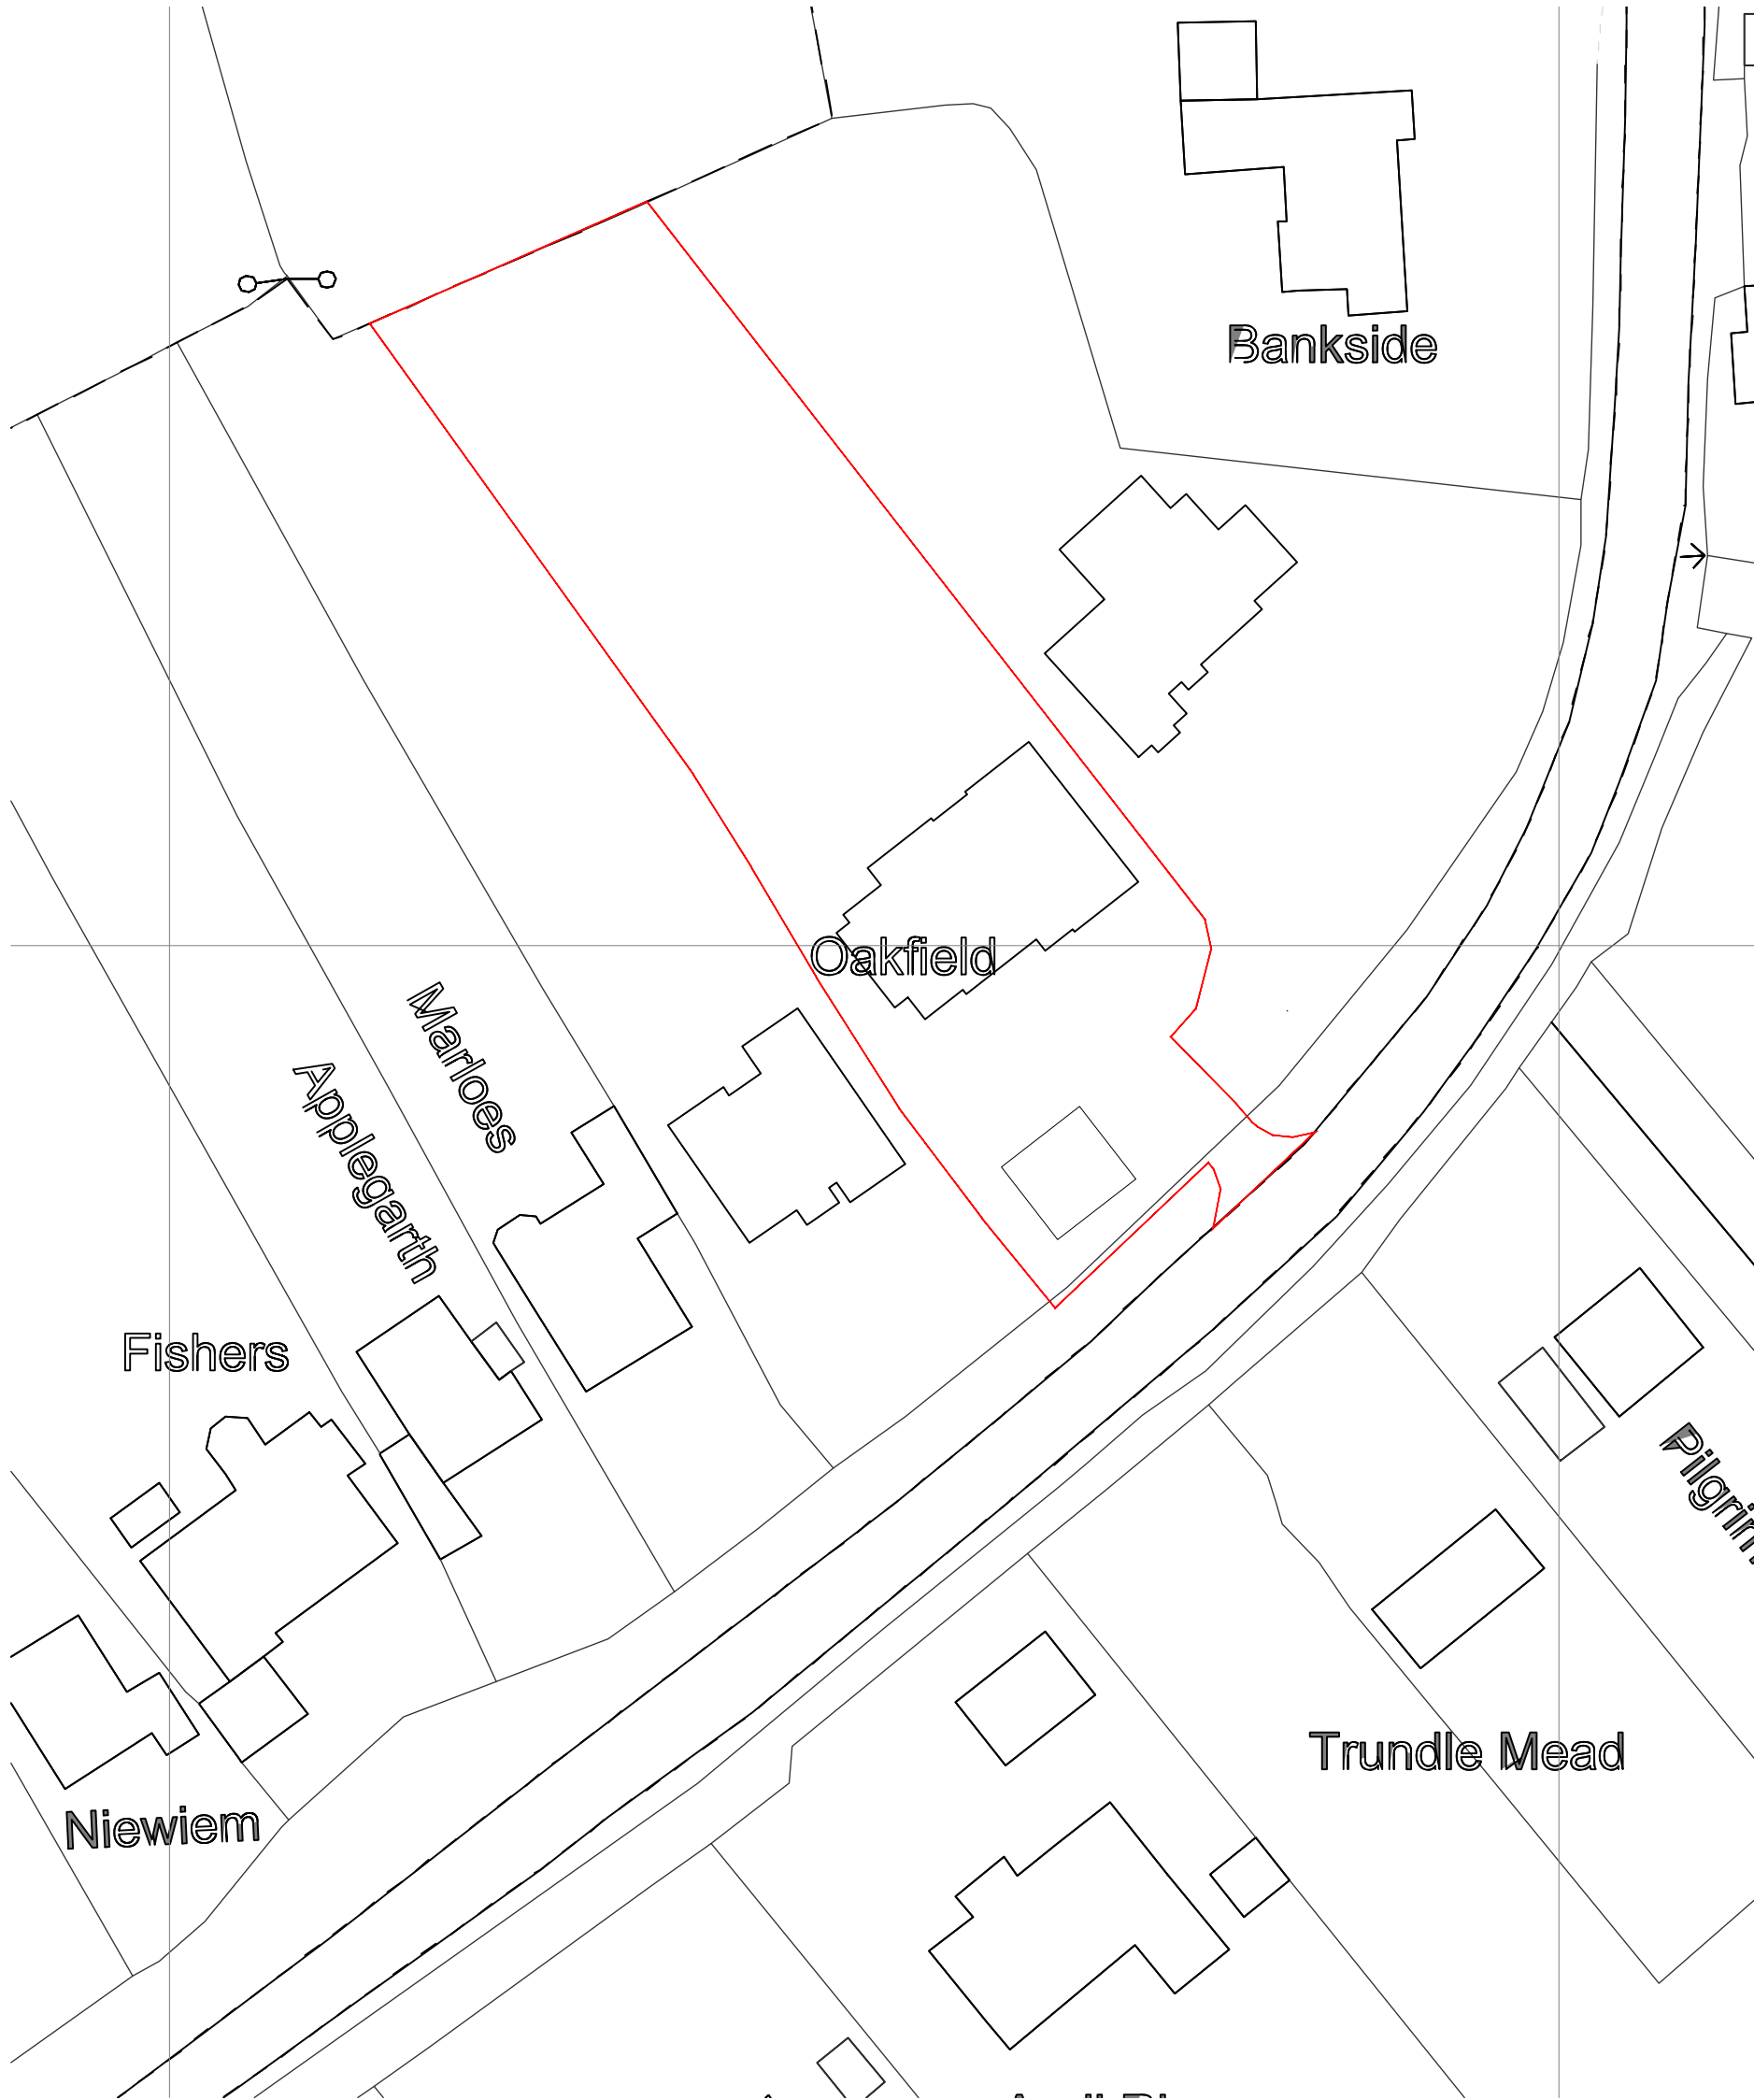
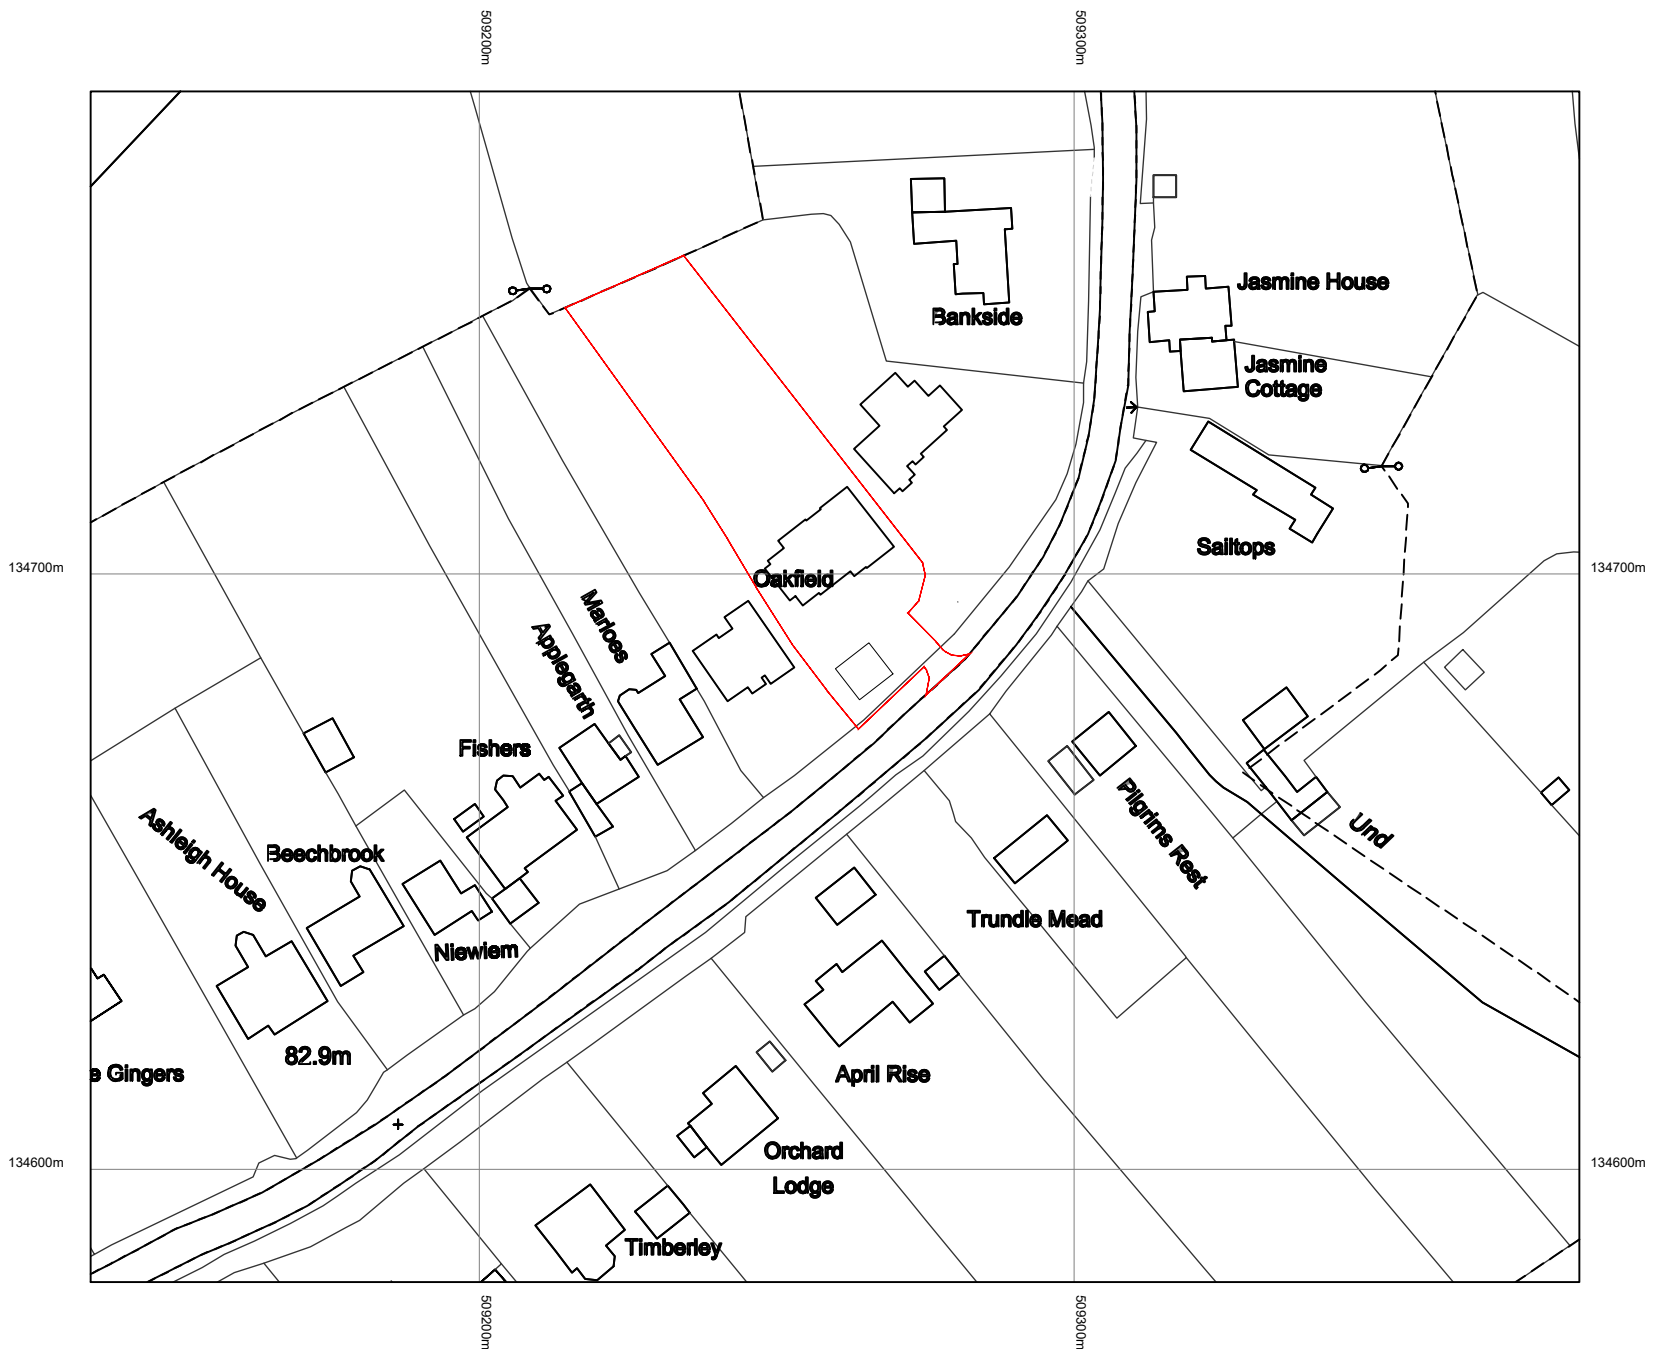



NOTES

- DO NOT SCALE OFF THIS DRAWING EXCEPT FOR PLANNING PURPOSES
- CHECK ALL DIMENSIONS ON SITE BEFORE ANY WORK IS COMMENCED
- ALL GOODS MATERIALS AND WORKMANSHIP MUST CONFORM WITH CURRENT BUILDING REGULATIONS, BRITISH STANDARDS AND CODES OF PRACTICE
- COPYRIGHT OF THIS DRAWING IS RETAINED BY THE ARCHITECT AND IT MUST NOT BE REPRODUCED WITHOUT WRITTEN CONSENT

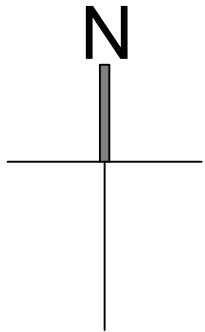


OS MasterMap 1250/2500/10000
©Crown Copyright Ordnance
Survey, Licence no. 100018971

Location Plan 1:1250

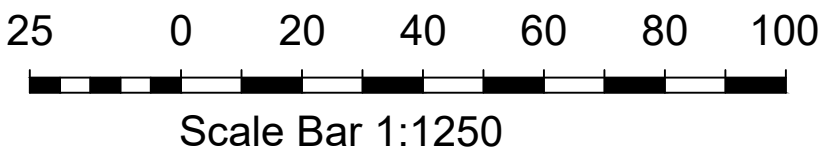

Block Plan 1:500

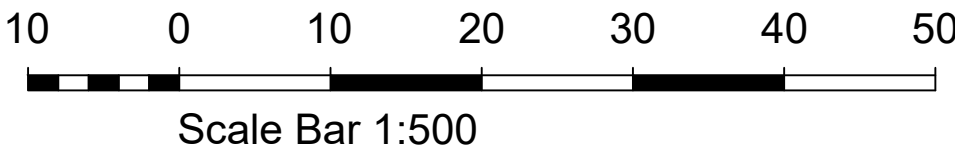

REV	DATE	BY	AMENDMENT



folkes architects

The Old Forge
6 Church Street
Rugby
CV21 3AA

01902 880000
info@folkesarchitects.co.uk

CLIENT
Mr A Jackson

JOB TITLE
Proposed Garage
Oakfield, Cox Green
Rudgewick, Horsham
West Sussex
RH12 3DD

DRAWING TITLE
Location & Block Plan

DRAWING STATUS
Planning

NOT FOR CONSTRUCTION USE UNLESS STATED AS 'CONSTRUCTION'

DATE May 2026	SCALE as shown	DRAWN BY BH
		CHECKED BY MF

JOB NO. 24004	DRAWING NO. 1.01	REVISION /
------------------	---------------------	---------------