notes

Where applicable this drawing to be read in conjunction with Structural engineers and specialist sub contractors' details, specification and drawings

Do not scale from this drawing

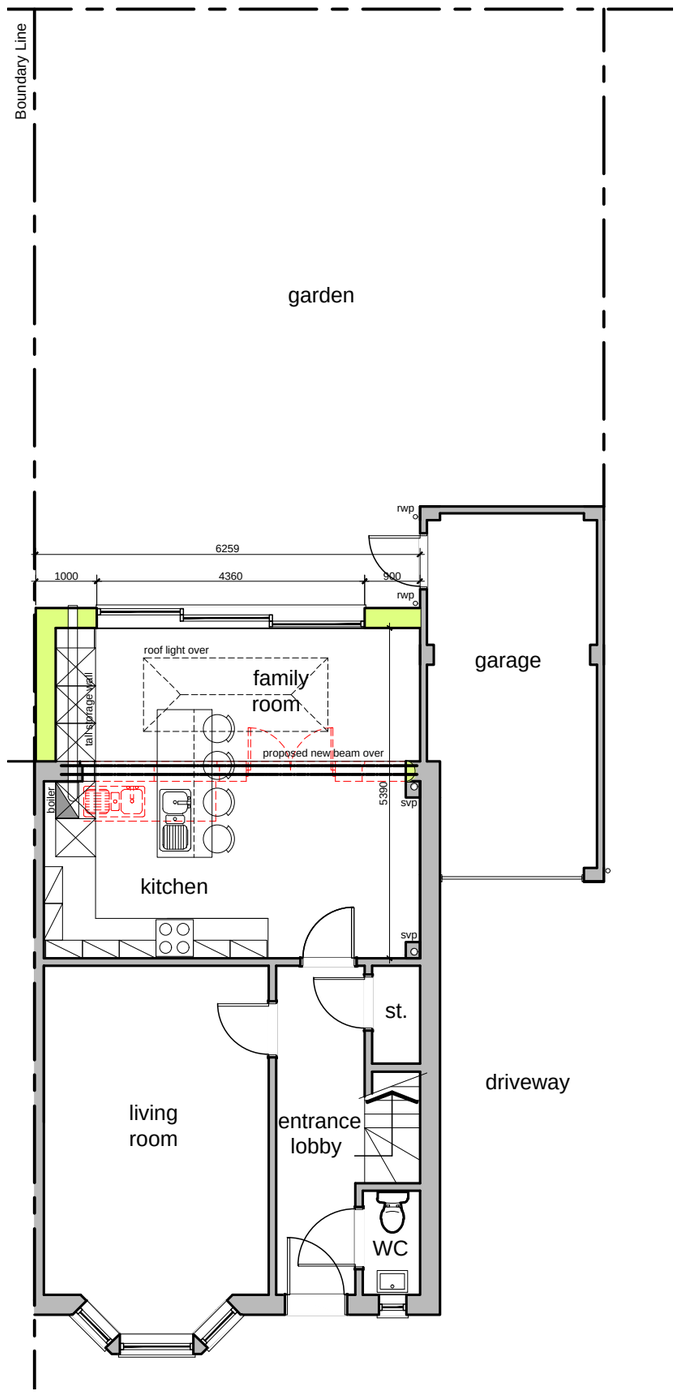

Proposed Ground Floor Plan

0m 1m 2m 5m 10m

Scale 1:100

Proposed Front Elevation (No change)

0m 1m 2m 5m 10m

Scale 1:100

Proposed Rear Elevation

0m 1m 2m 5m 10m

Scale 1:100

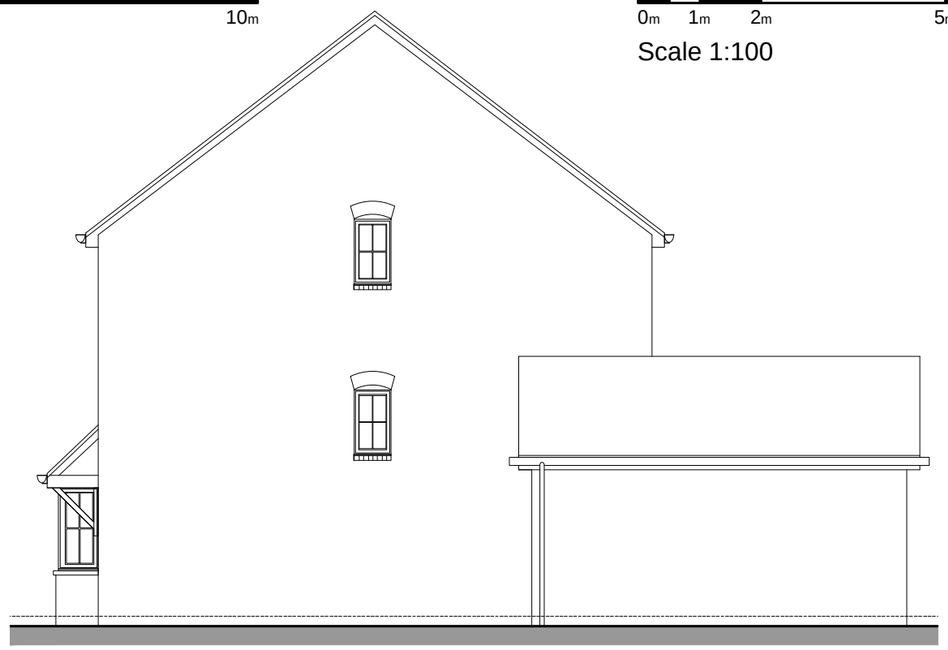

Proposed Side Elevation (No change)

0m 1m 2m 5m 10m

Scale 1:100

revisions	drawn
-	-

planning issue

project

Proposed change of use for
21 Wood Croft, Billingshurst,
RH14 9XL for Mr & Mrs. Smith

title

Proposed Floor Plan and Elevations

scale @ a3	date	dwg no.	drawn
1:100	May '26	300	Planning