

TRADE OAK

Client

Steven Whitaker



Site

11 Blackbridge Lane
Horsham
West Sussex
RH12 1RP


Title

2 Bay Garage


Scale 1:100 @A3	Date 15/05/26	Drawn BA	Checked BA
Project No 37894	Drawing No 37894	Rev B	

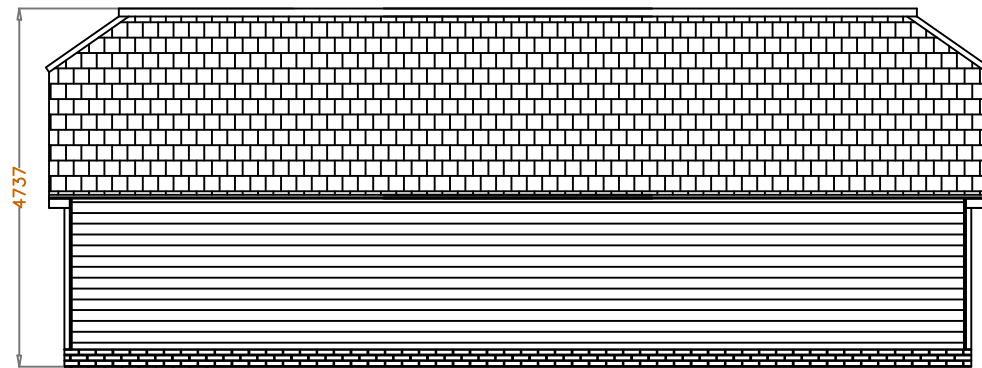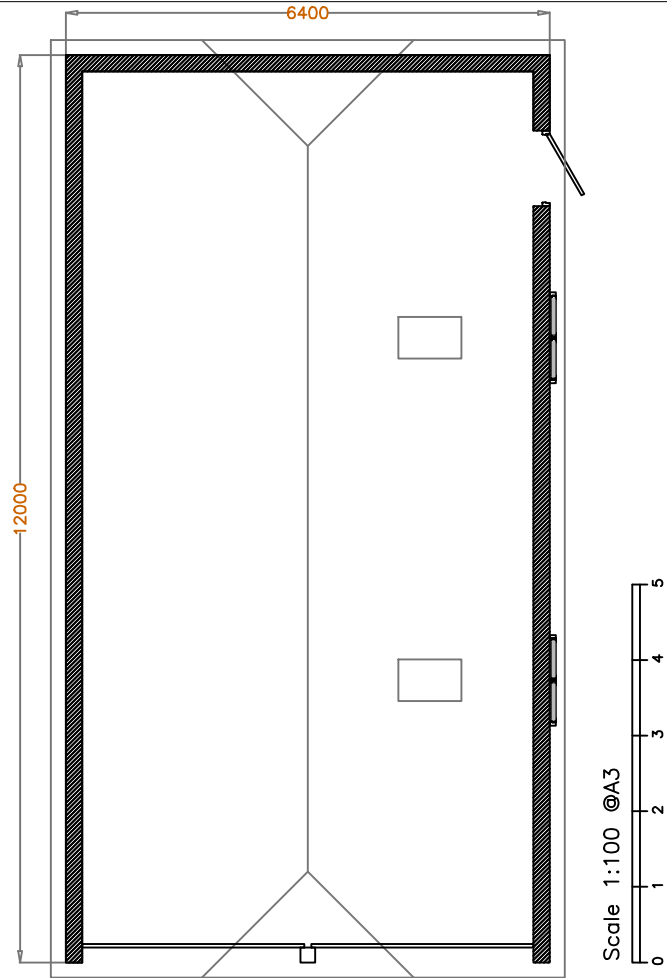


Left side

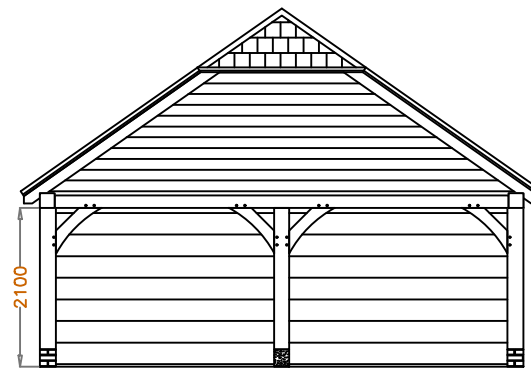

Front

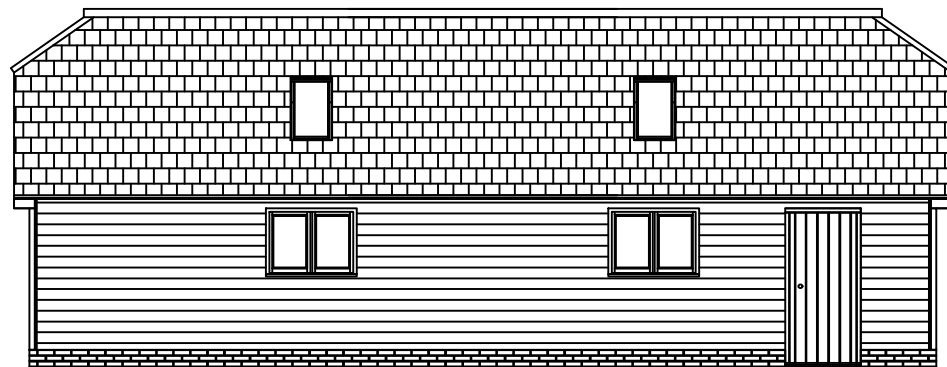

Right Side

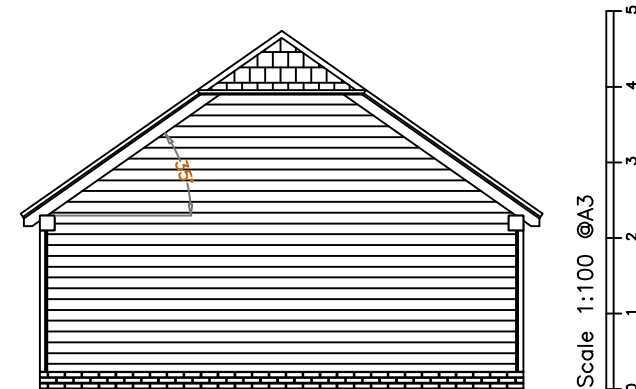

Back

