



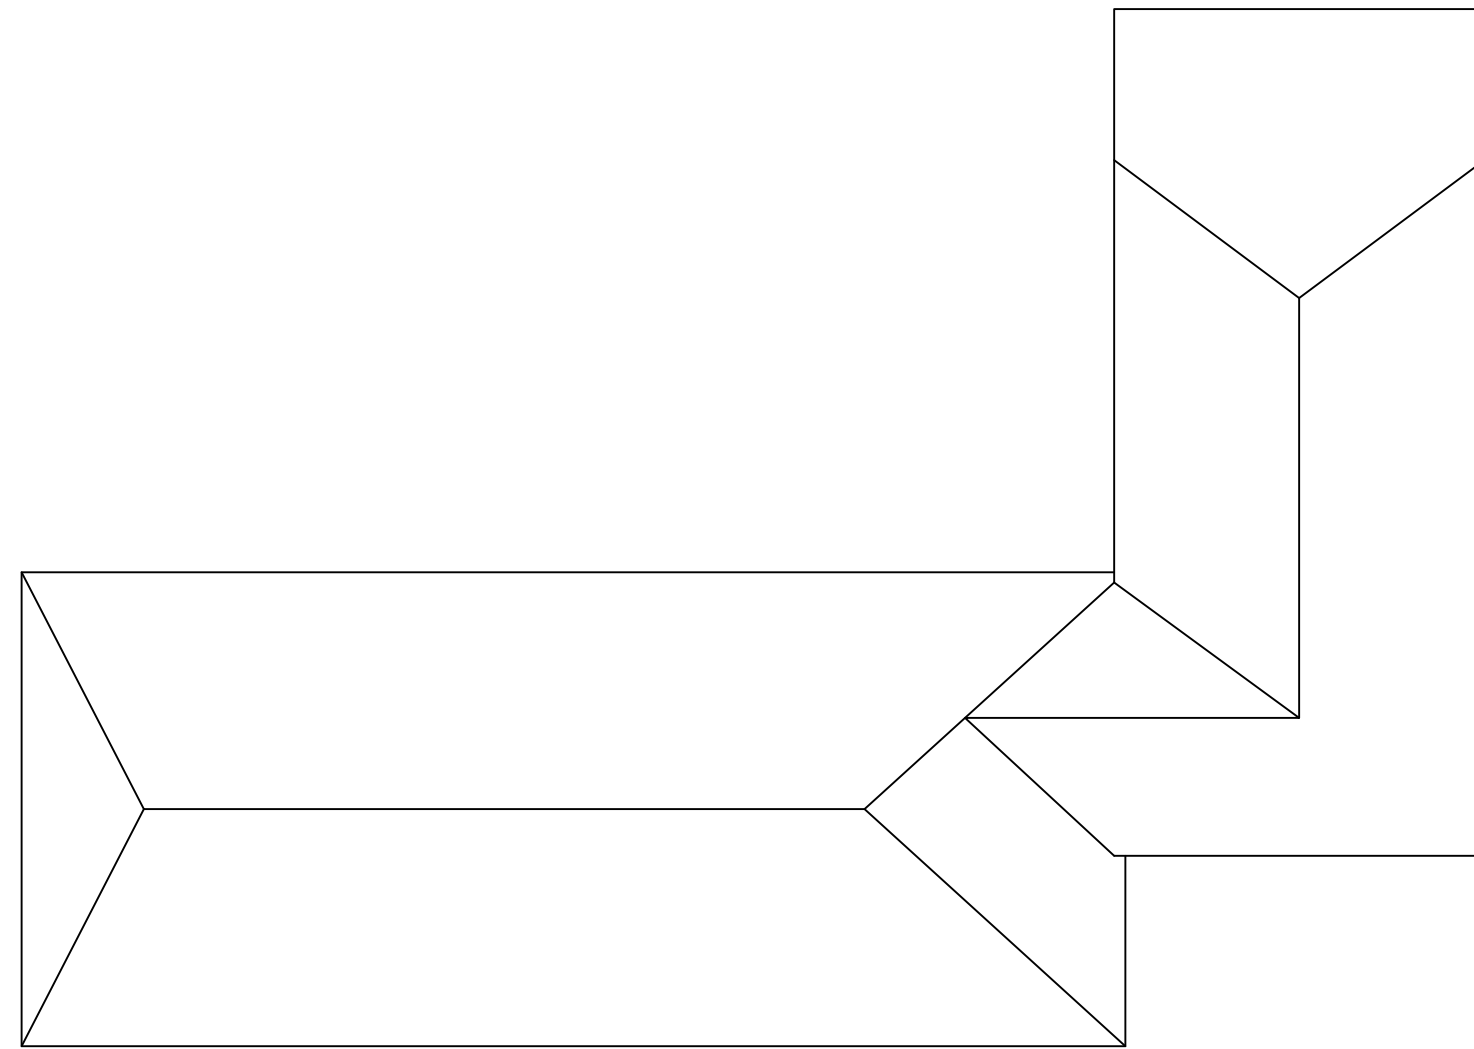


proposed roof plan

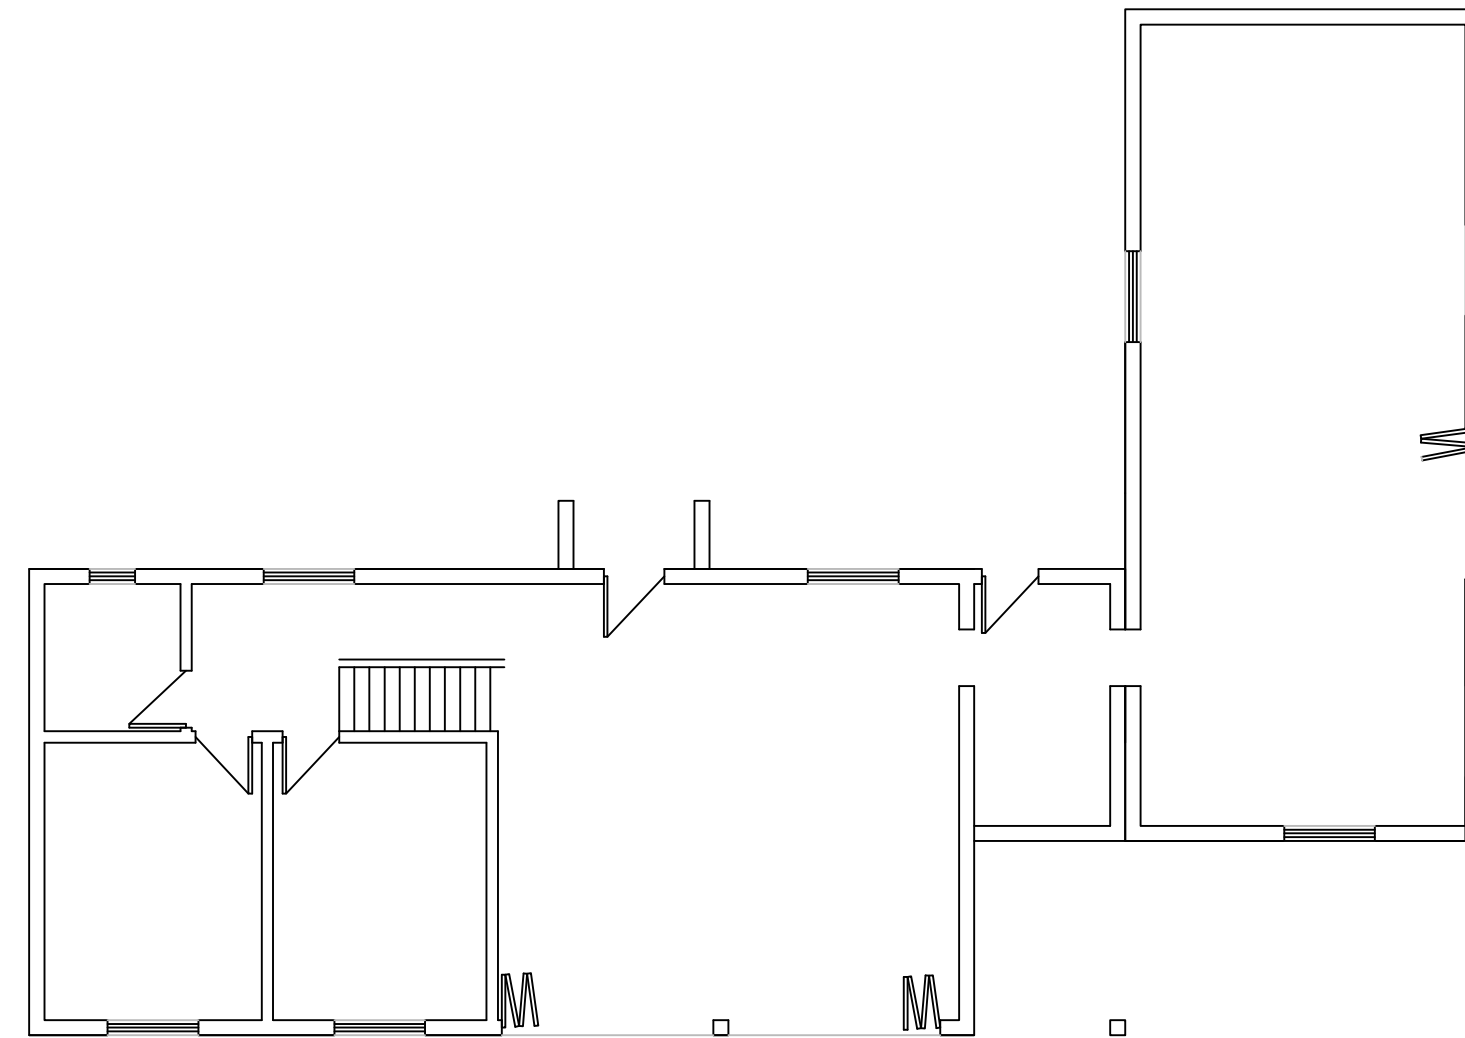

proposed floor plan

0 ————— 5

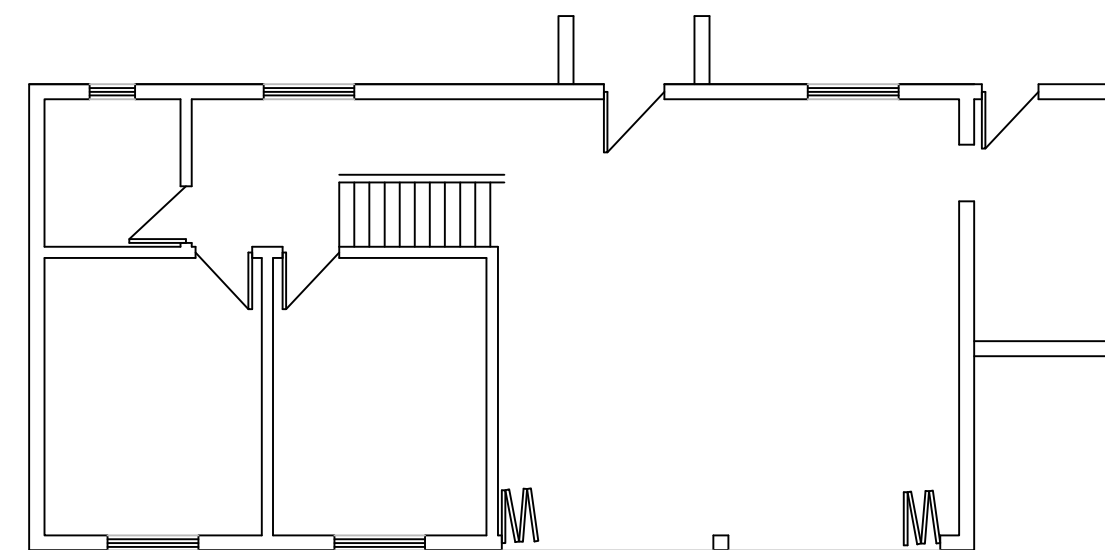

existing floor plan